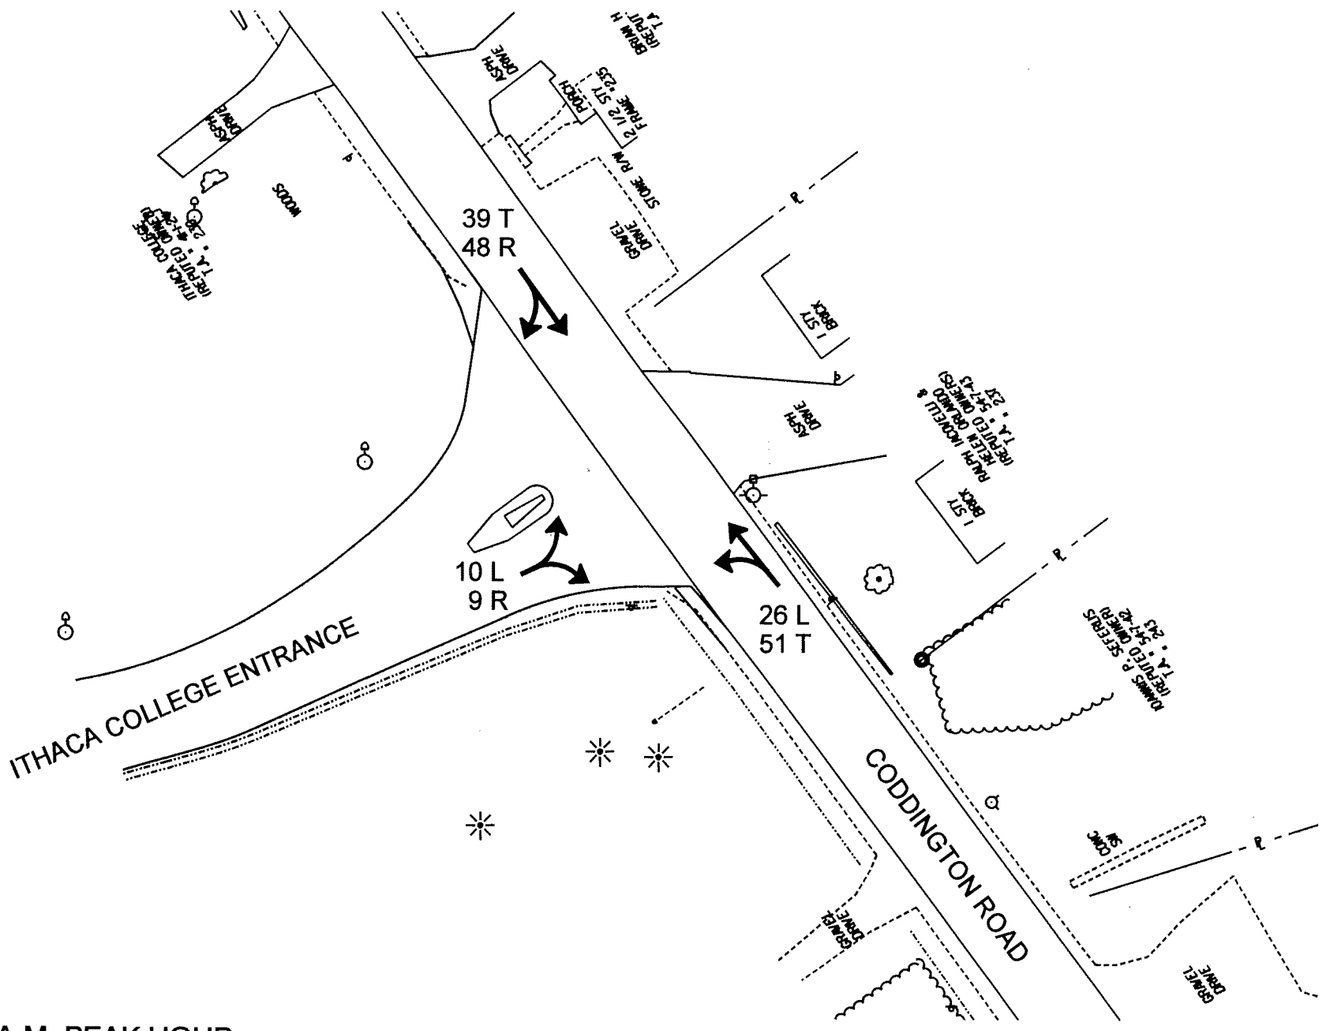

A.M. PEAK HOUR

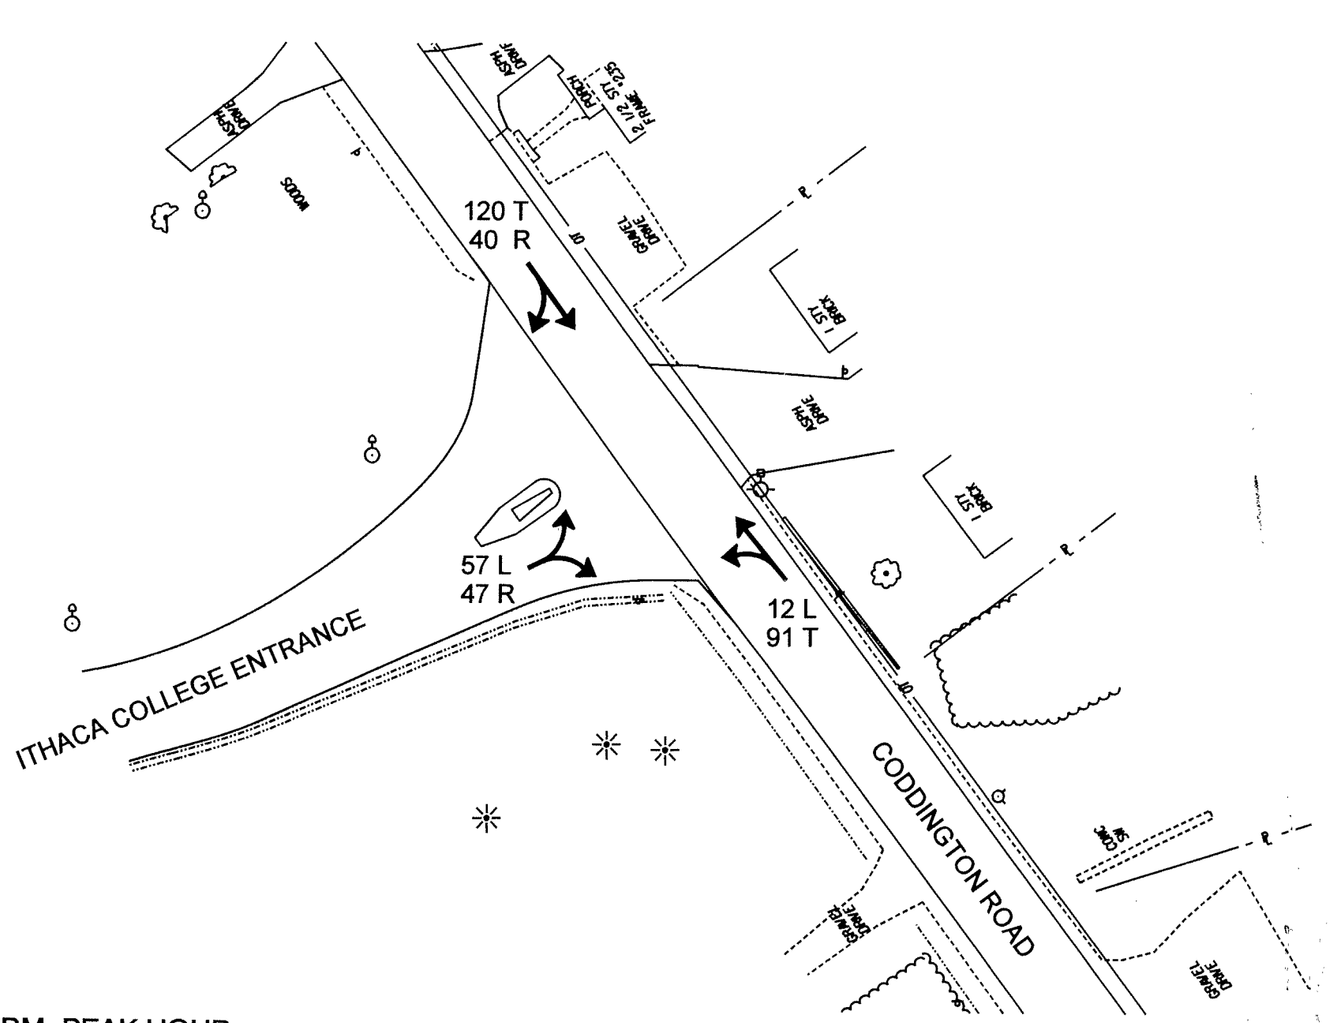

P.M. PEAK HOUR

Dewberry

Dewberry-Goodkind, Inc.
Rochester, New York

DATE	SCALE	TITLE	SHEET NO.
9/1/05	1 : 500	EXISTING VEHICLE MOVEMENTS ITHACA COLLAGE ENTRANCE	
PROJ. NO.	PROJECT		
4024	CODDINGTON ROAD RECONSTRUCTION TOWN OF ITHACA, TOMPKINS CO., NY		INT-1A

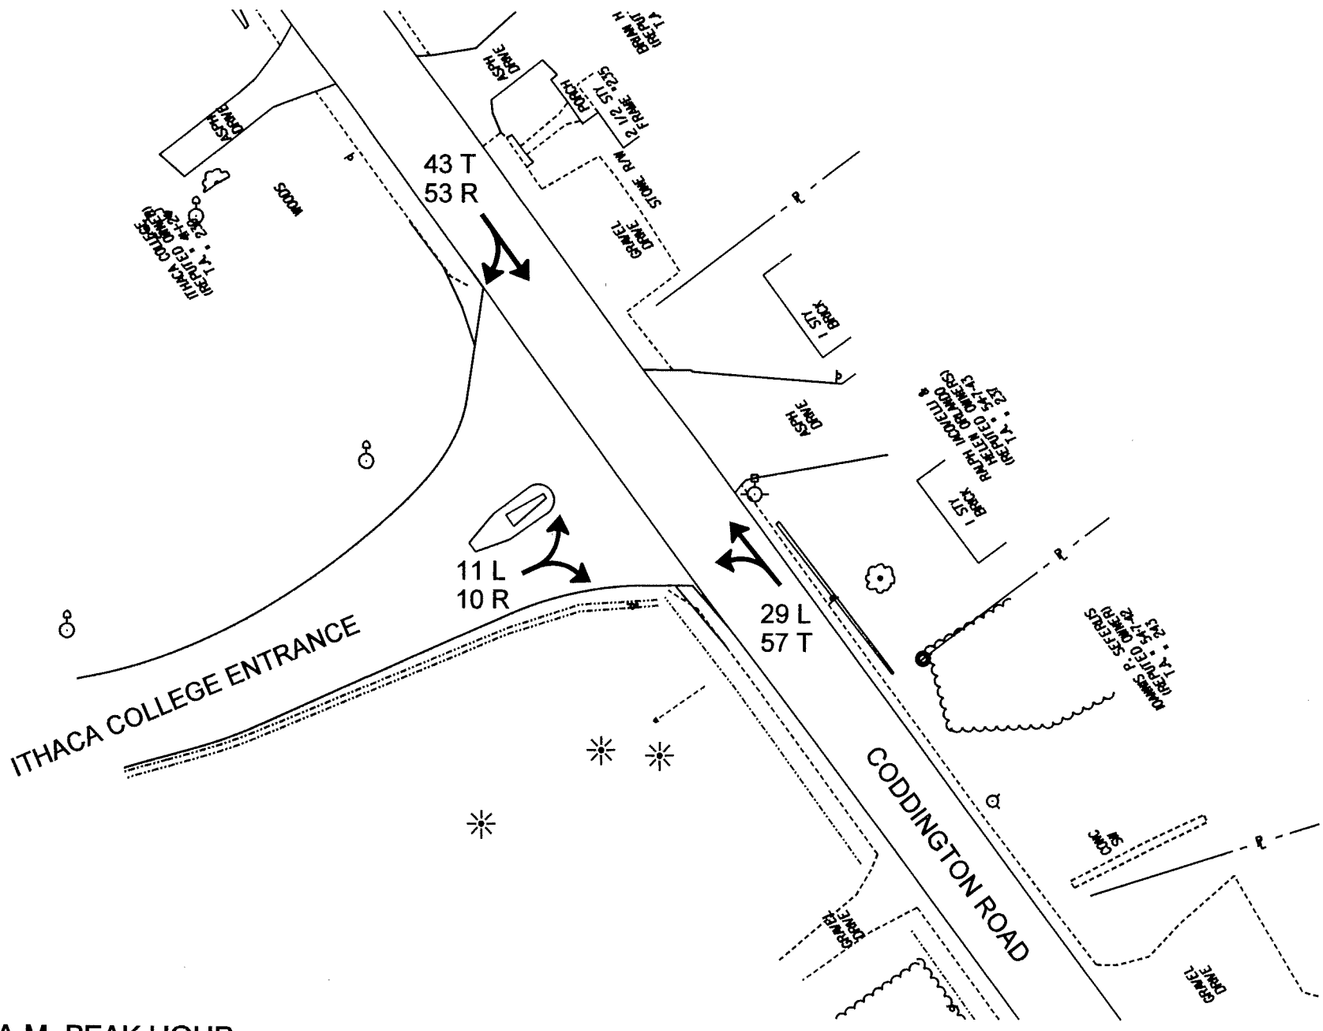

A.M. PEAK HOUR

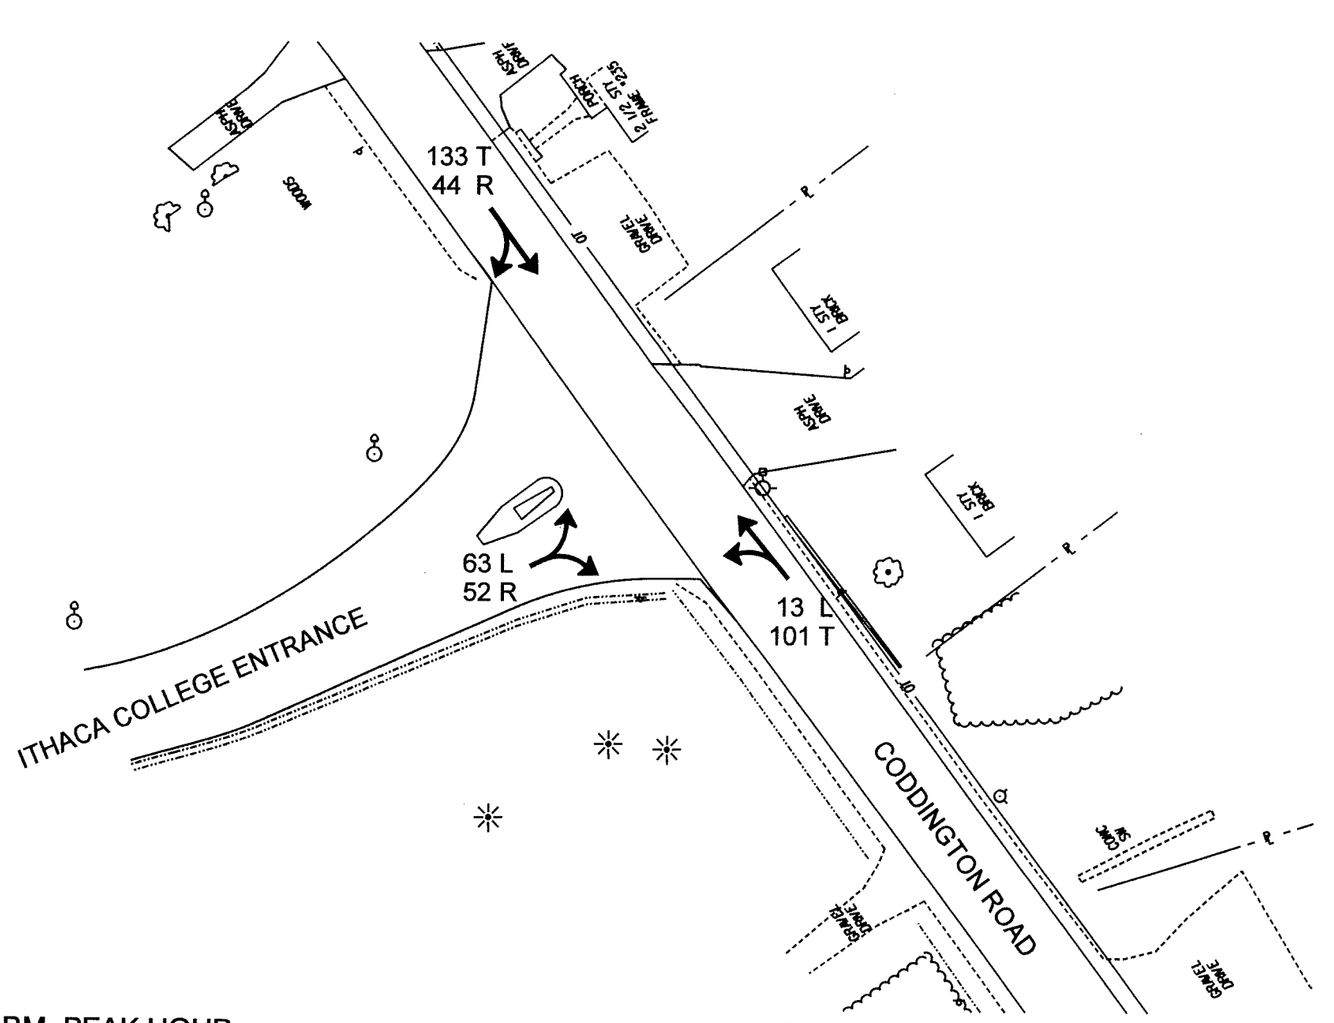

P.M. PEAK HOUR

Dewberry

Dewberry-Goodkind, Inc.
Rochester, New York

DATE	SCALE	TITLE	SHEET NO.
9/1/05	1 : 500	ETC+20 VEHICLE MOVEMENTS ITHACA COLLAGE ENTRANCE	
PROJ. NO.	PROJECT		
4024	CODDINGTON ROAD RECONSTRUCTION TOWN OF ITHACA, TOMPKINS CO., NY		INT-1B

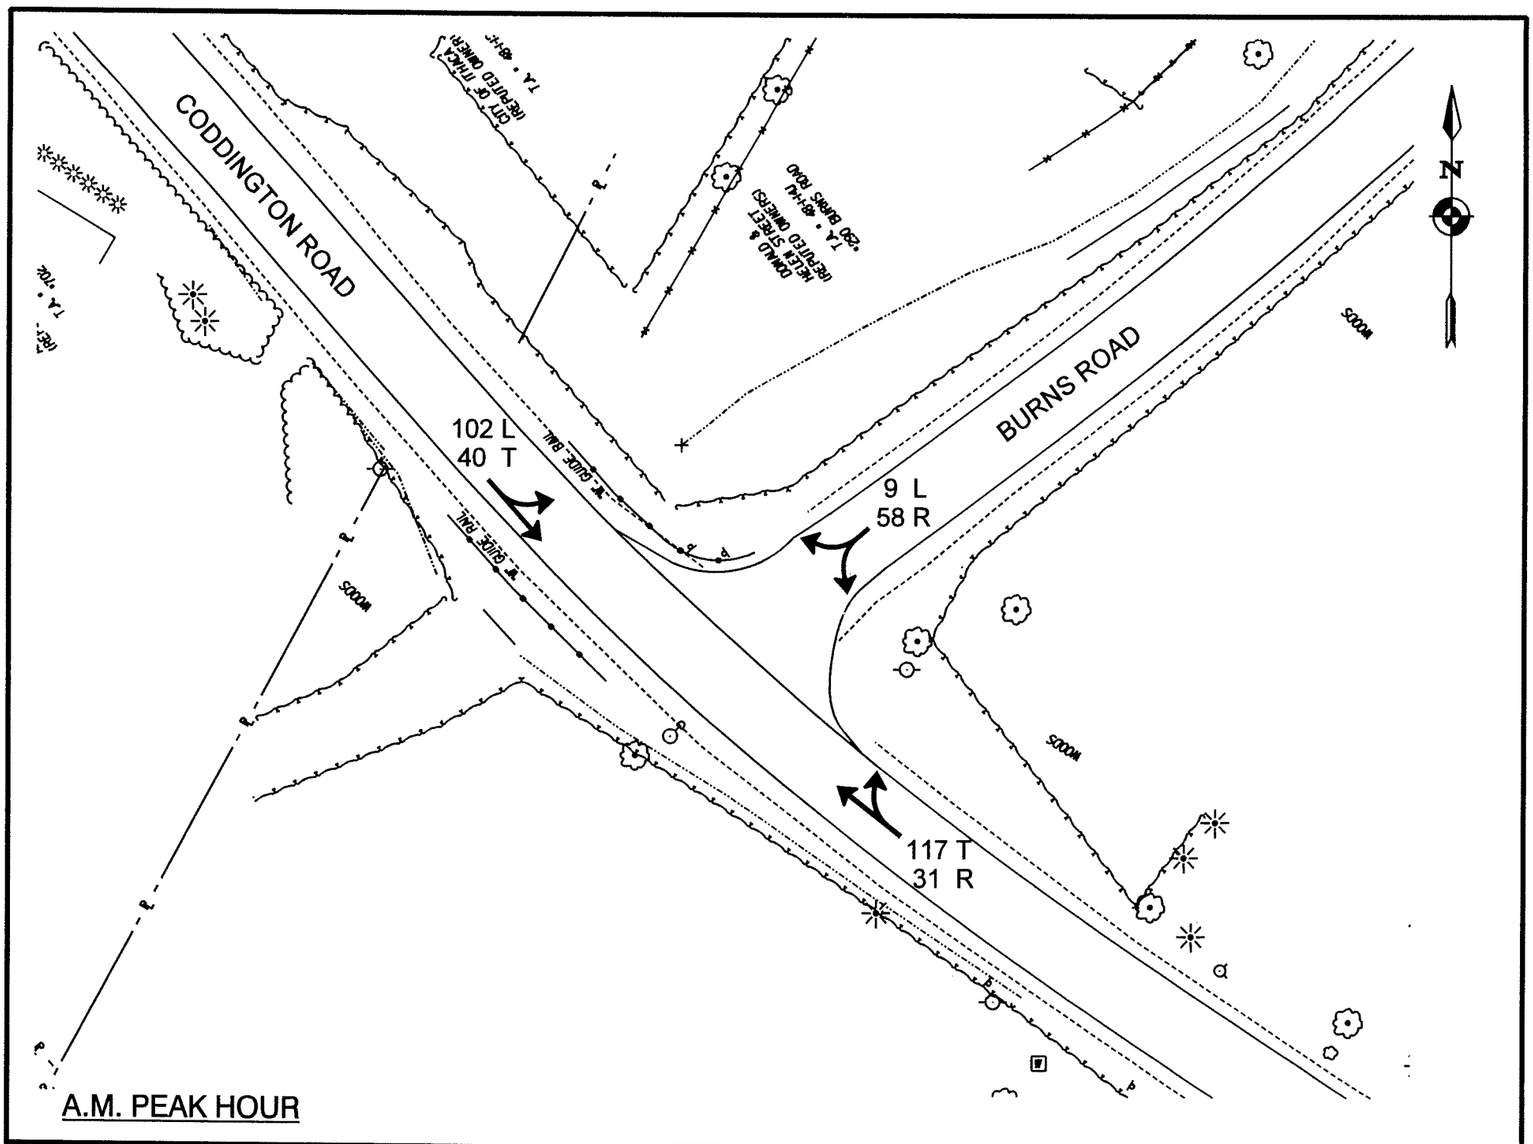

A.M. PEAK HOUR

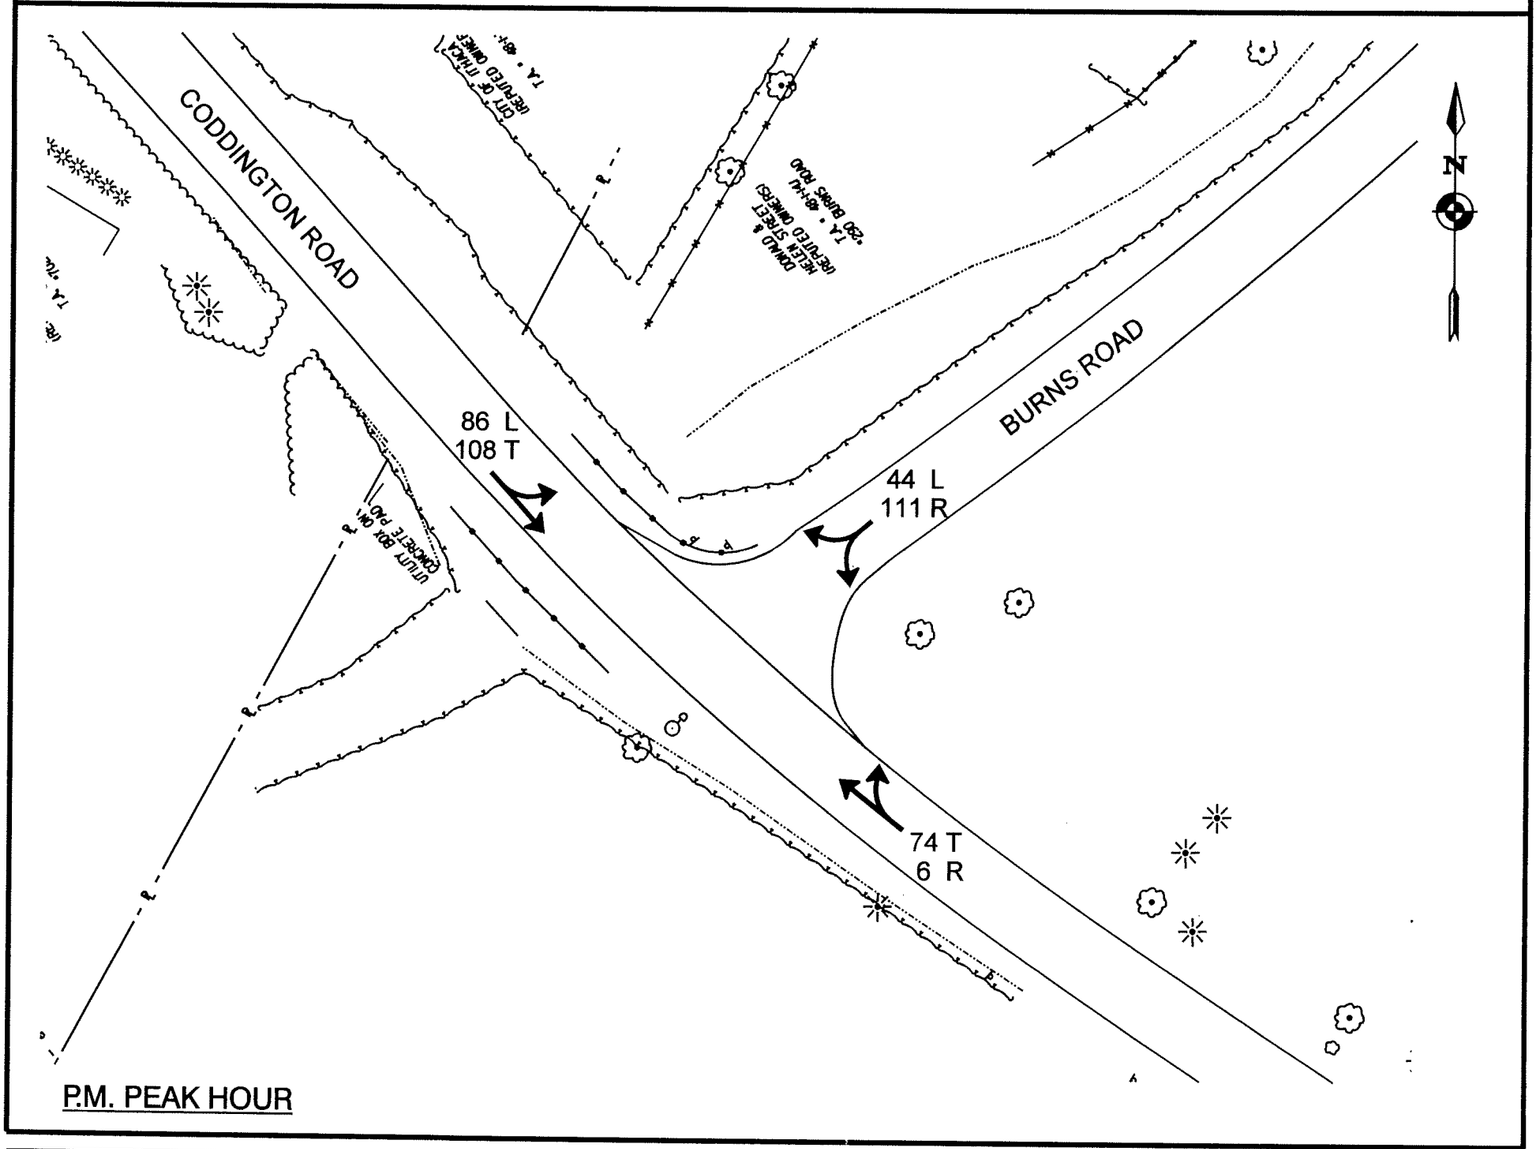

P.M. PEAK HOUR

Dewberry Dewberry-Goodkind, Inc. Rochester, New York	DATE 9/1/05	SCALE 1 : 500	TITLE EXISTING VEHICLE MOVEMENTS BURNS ROAD INTERSECTION	SHEET NO.
	PROJ. NO. 4024	PROJECT CODDINGTON ROAD RECONSTRUCTION TOWN OF ITHACA, TOMPKINS CO., NY		INT-2A

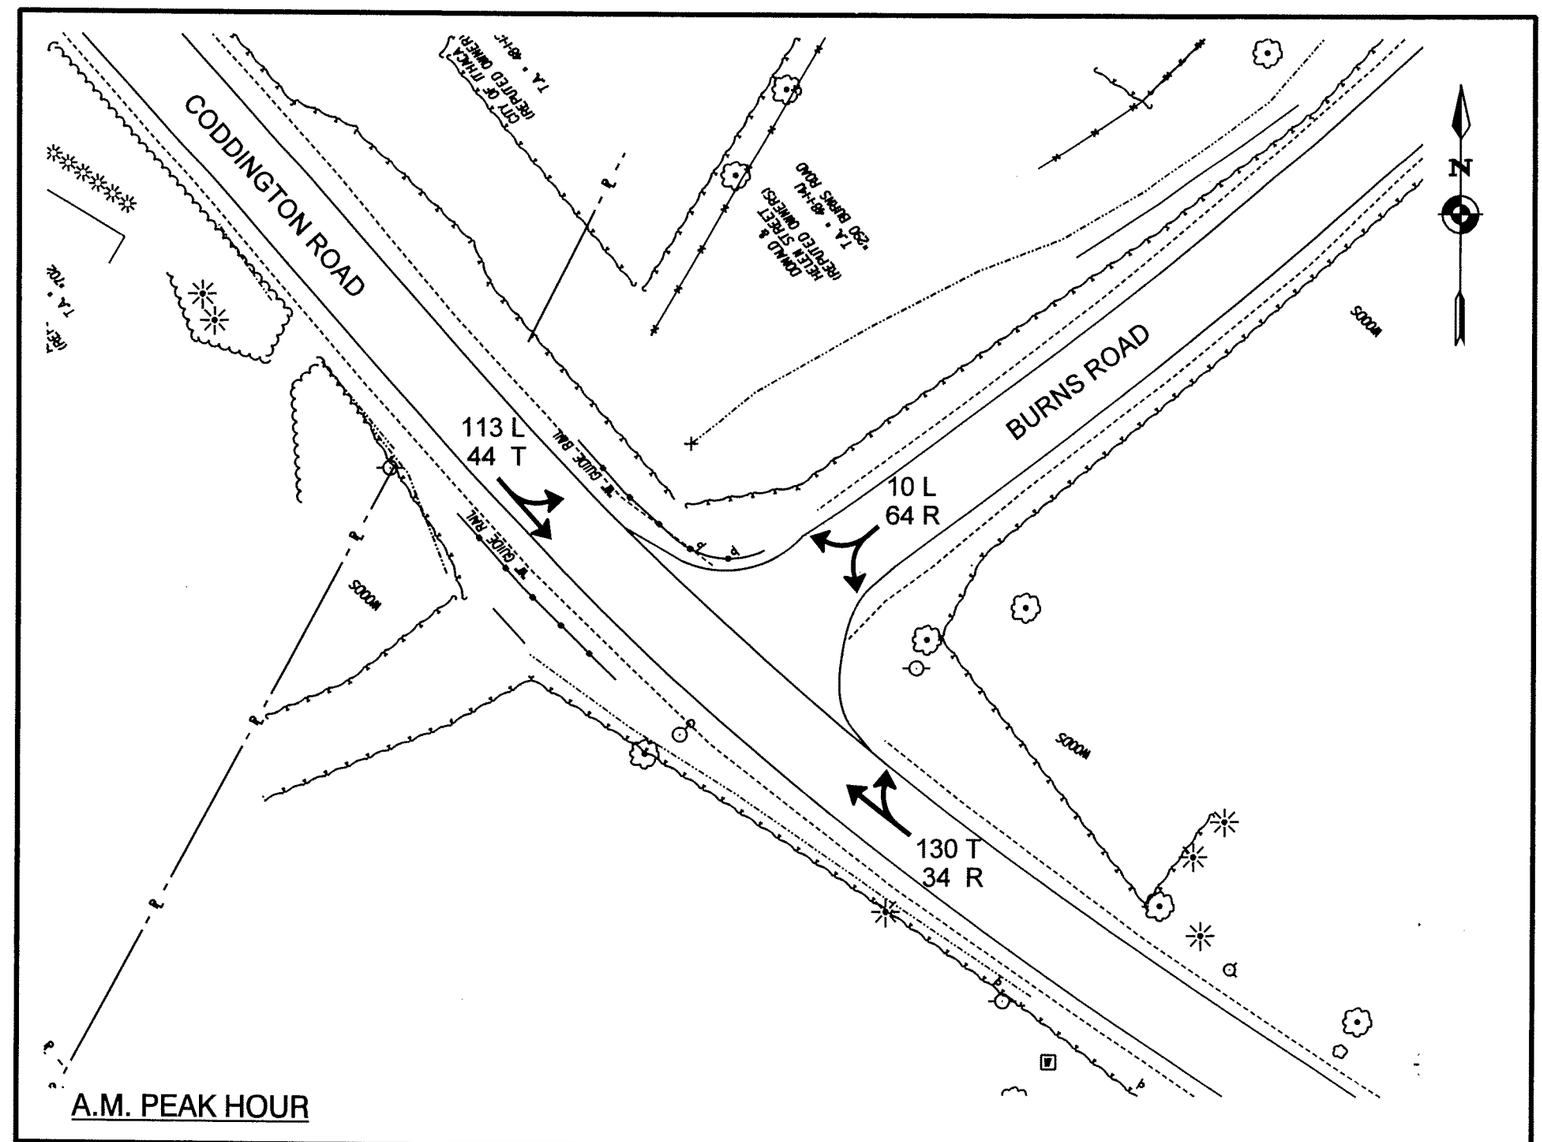

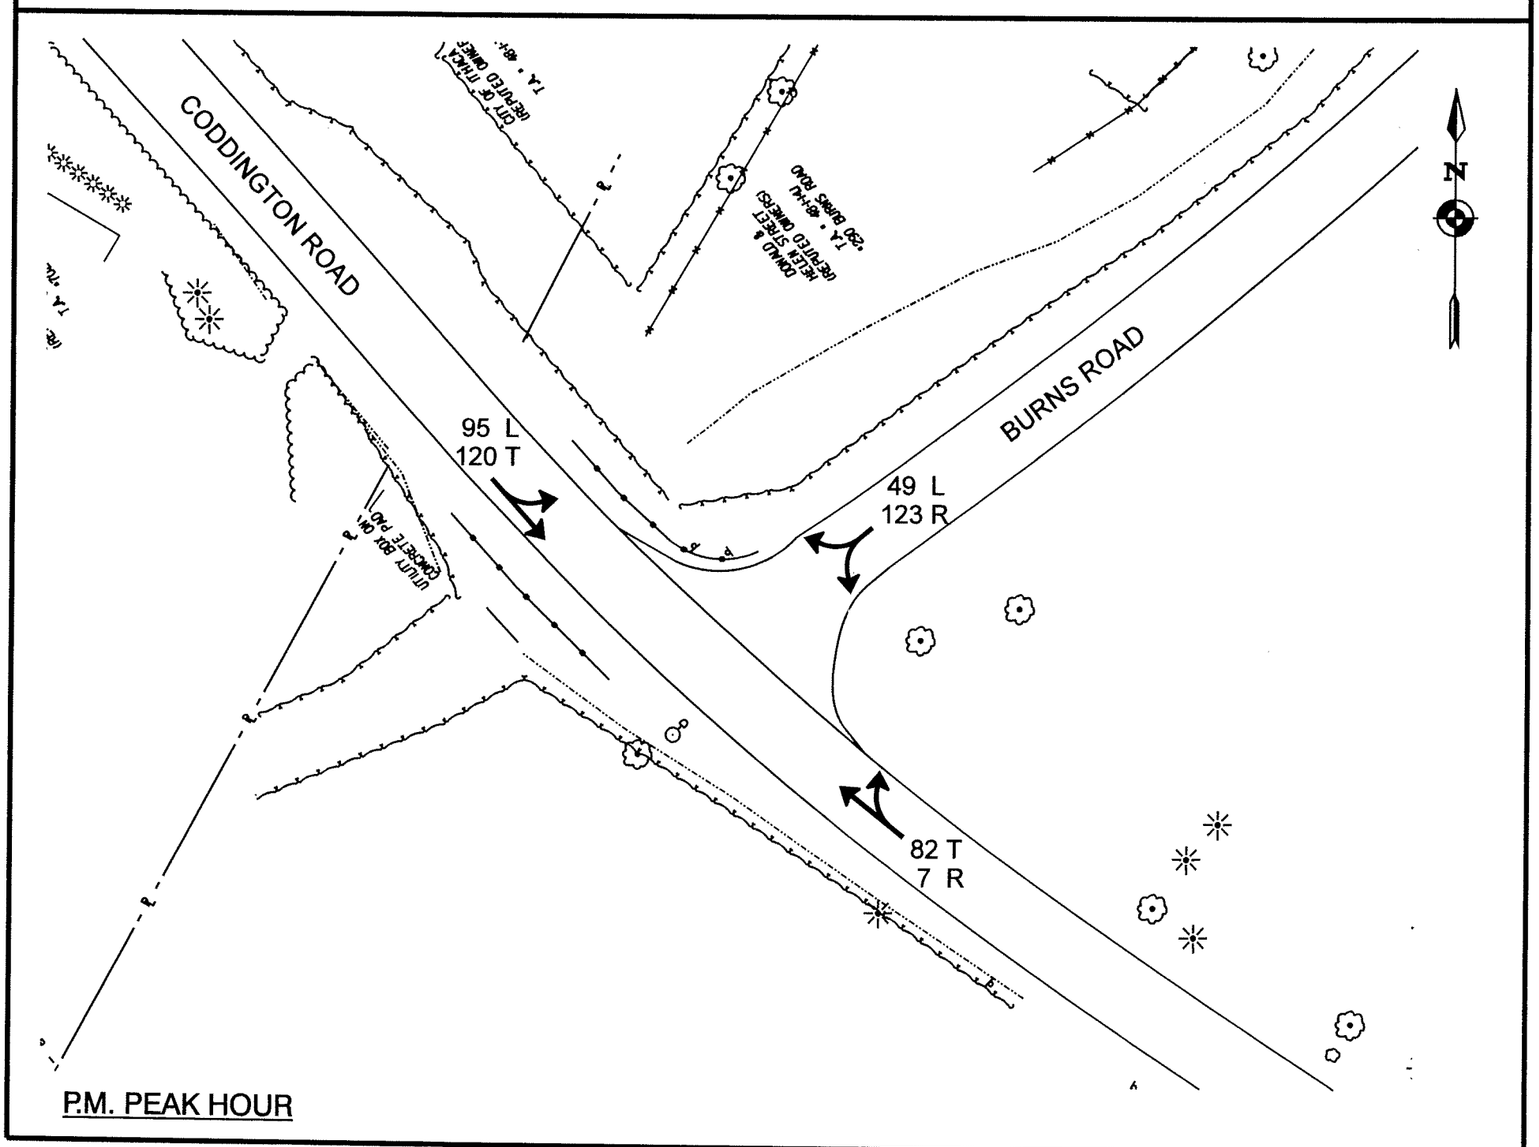

Dewberry Dewberry-Goodkind, Inc. Rochester, New York	DATE 9/1/05	SCALE 1 : 500	TITLE ETC+20 VEHICLE MOVEMENTS BURNS ROAD INTERSECTION	SHEET NO. >>
	PROJ. NO. 4024	PROJECT CODDINGTON ROAD RECONSTRUCTION TOWN OF ITHACA, TOMPKINS CO., NY		INT-2B

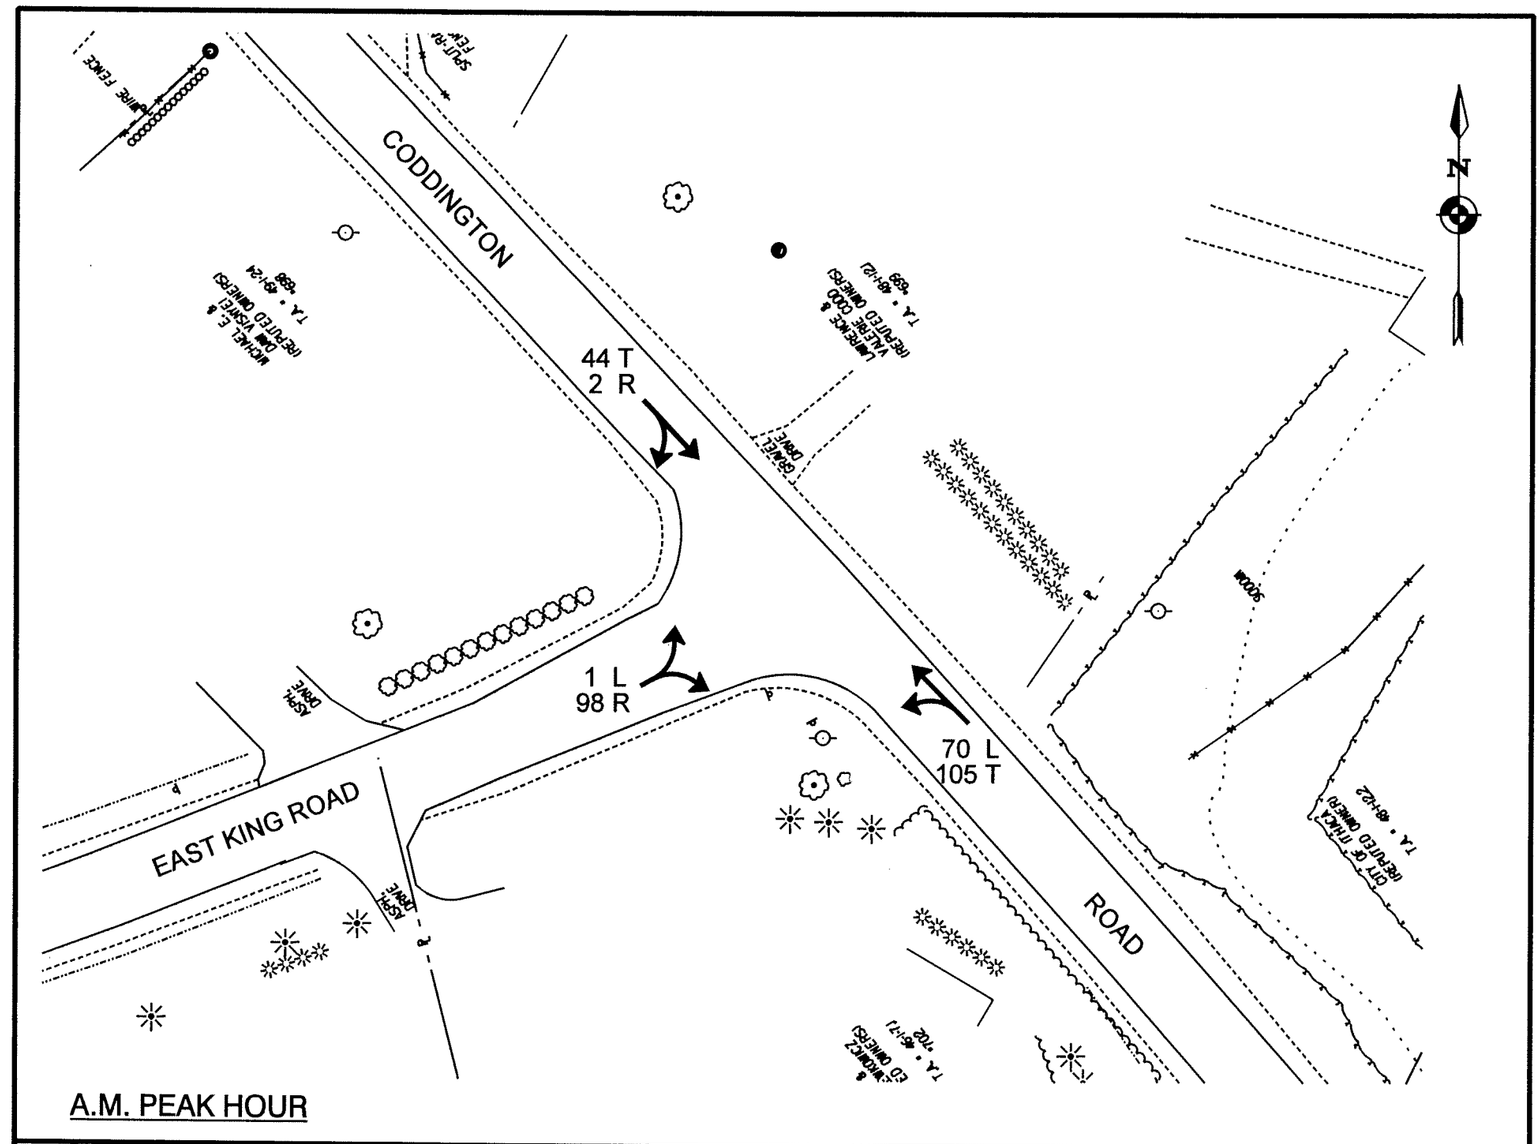

A.M. PEAK HOUR

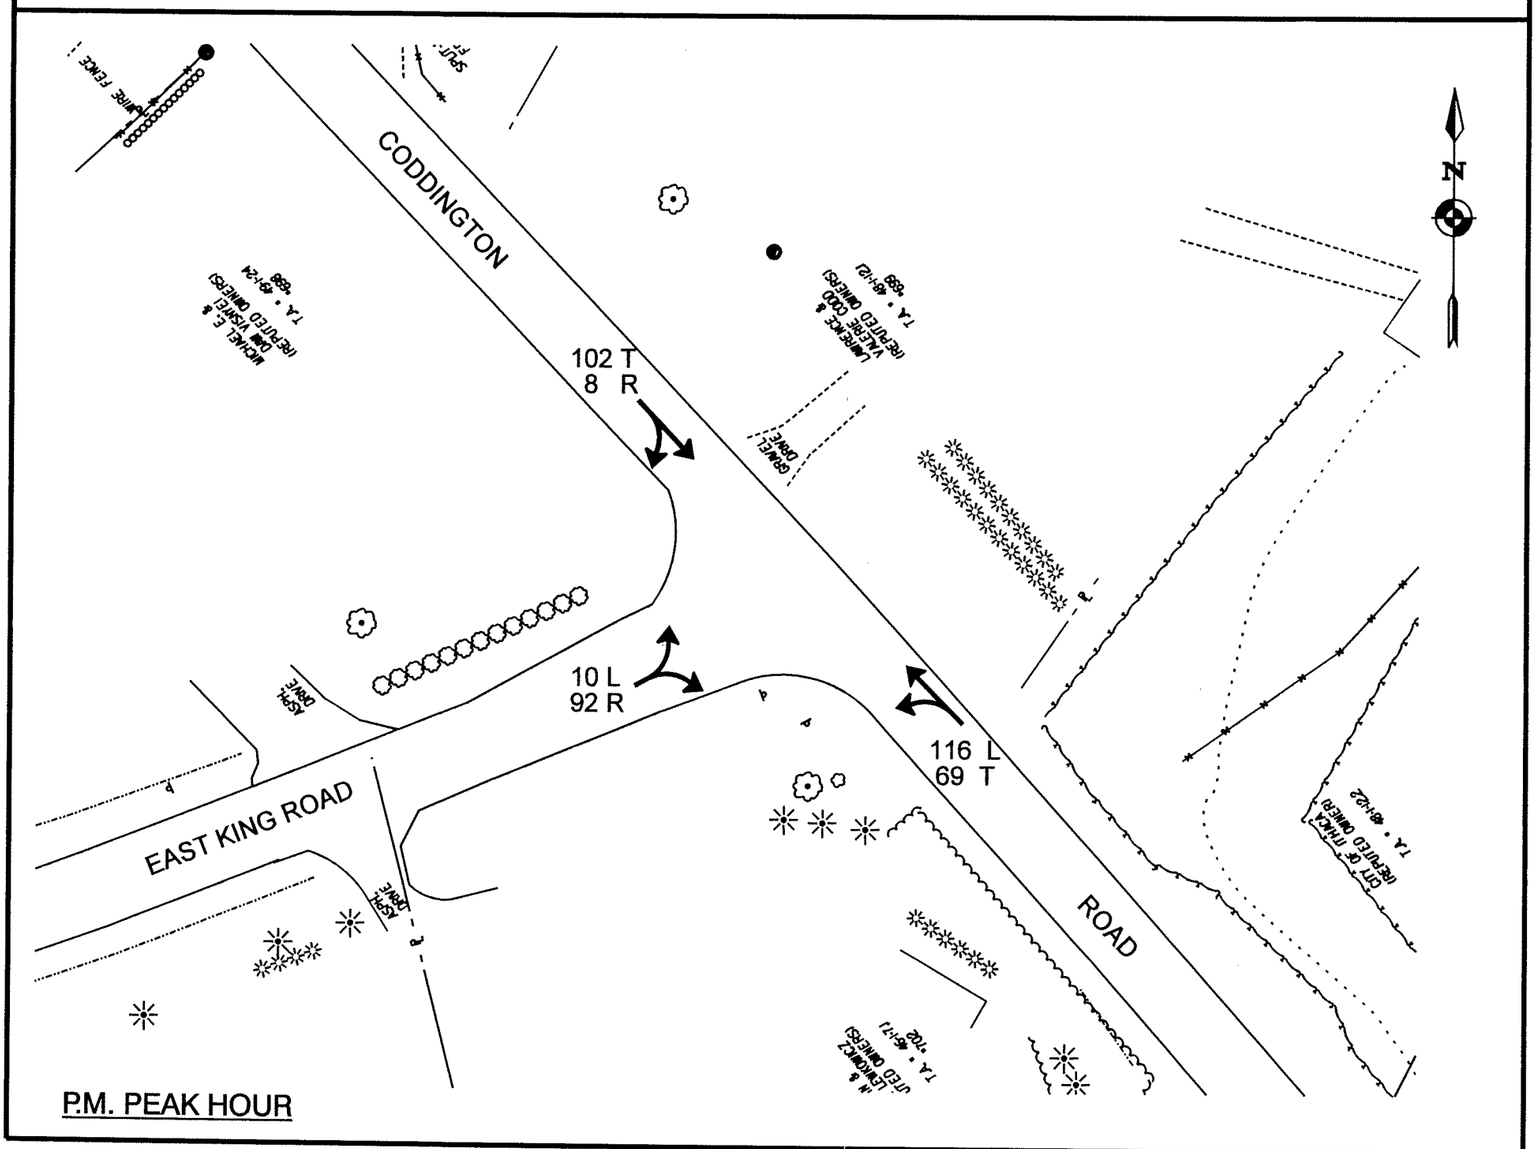

P.M. PEAK HOUR

Dewberry	DATE 9/1/05	SCALE 1 : 500	TITLE EXISTING VEHICLE MOVEMENTS EAST KING ROAD INTERSECTION	SHEET NO.
Dewberry-Goodkind, Inc. Rochester, New York	PROJ. NO. 4024	PROJECT CODDINGTON ROAD RECONSTRUCTION TOWN OF ITHACA, TOMPKINS CO., NY		INT-3A

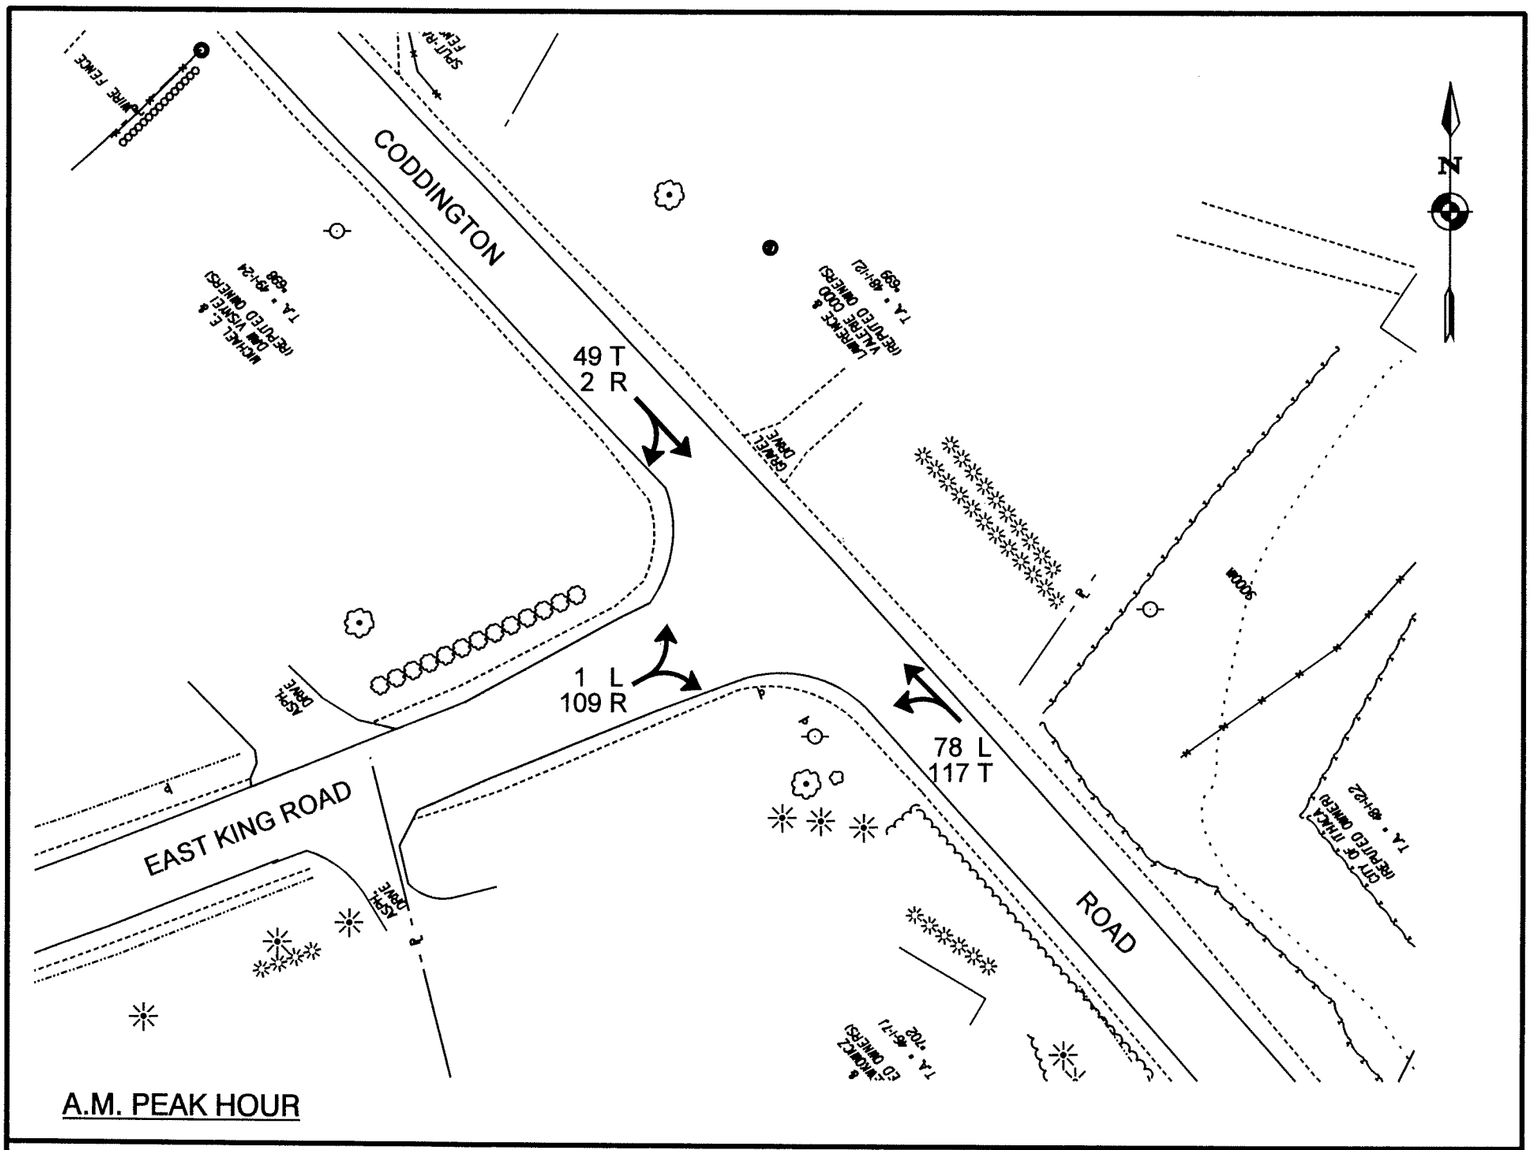

A.M. PEAK HOUR

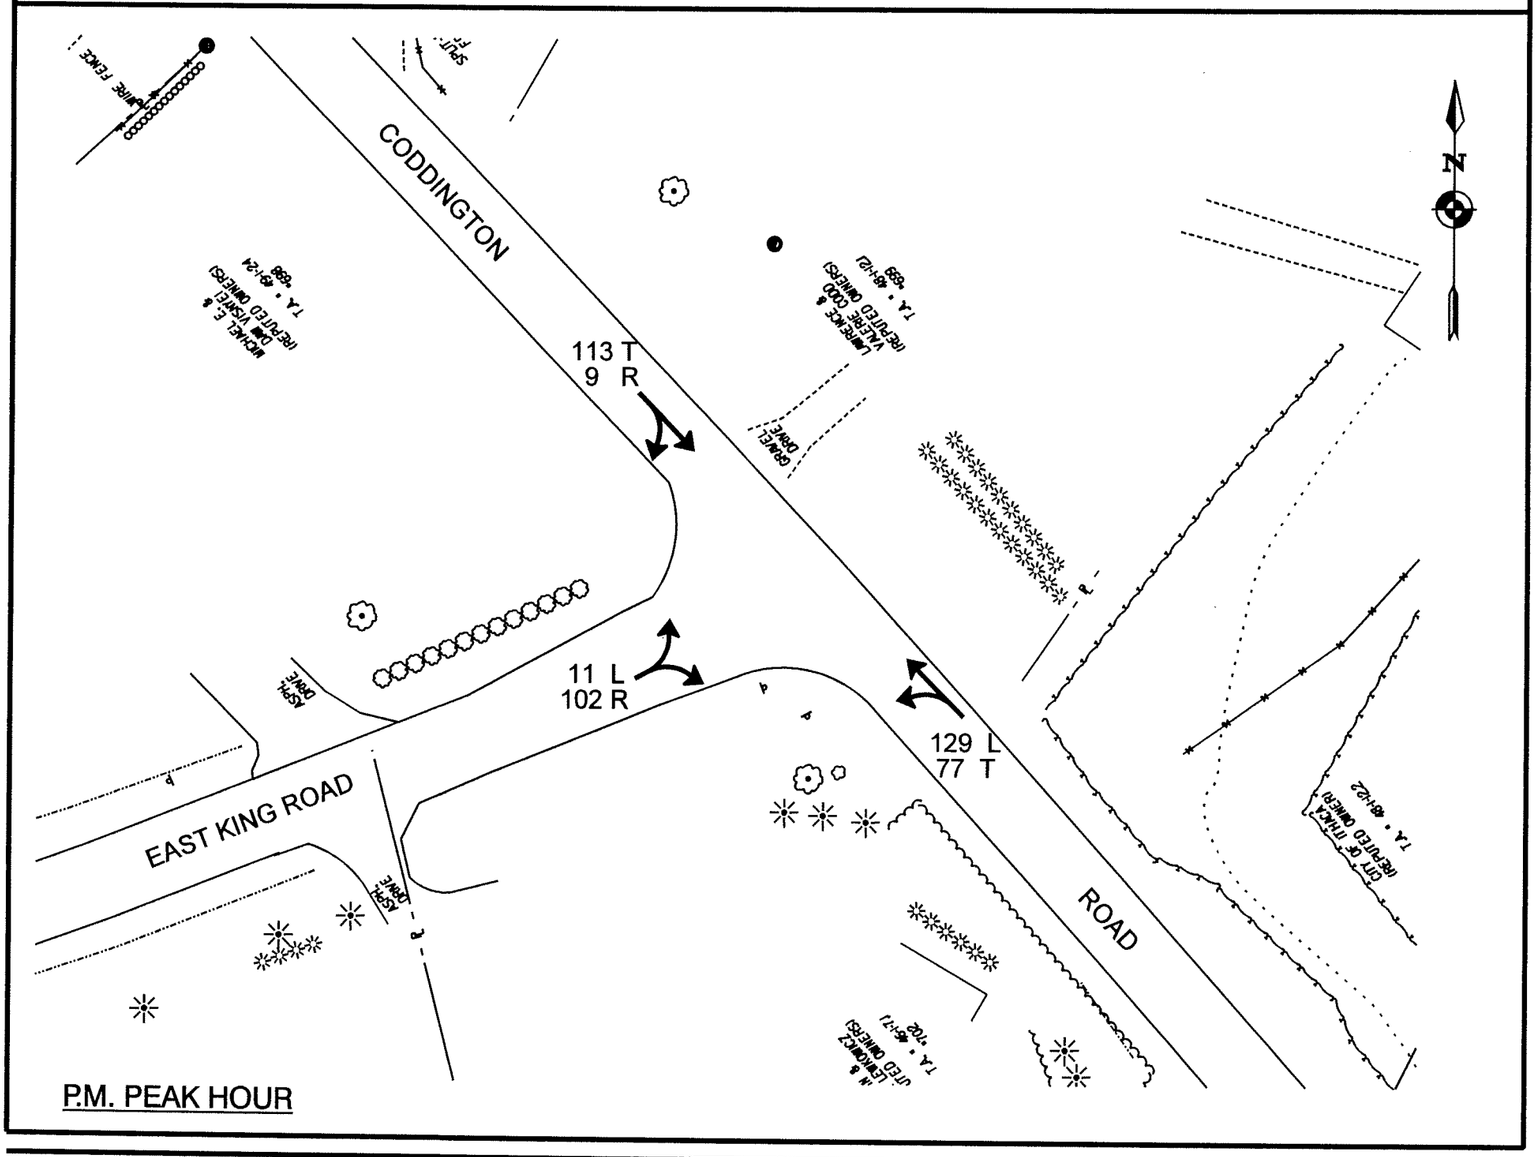

P.M. PEAK HOUR

Dewberry	DATE 9/1/05	SCALE 1 : 500	TITLE ETC+20 VEHICLE MOVEMENTS EAST KING ROAD INTERSECTION	SHEET NO.
Dewberry-Goodkind, Inc. Rochester, New York	PROJ. NO. 4024	PROJECT CODDINGTON ROAD RECONSTRUCTION TOWN OF ITHACA, TOMPKINS CO., NY		INT-3B

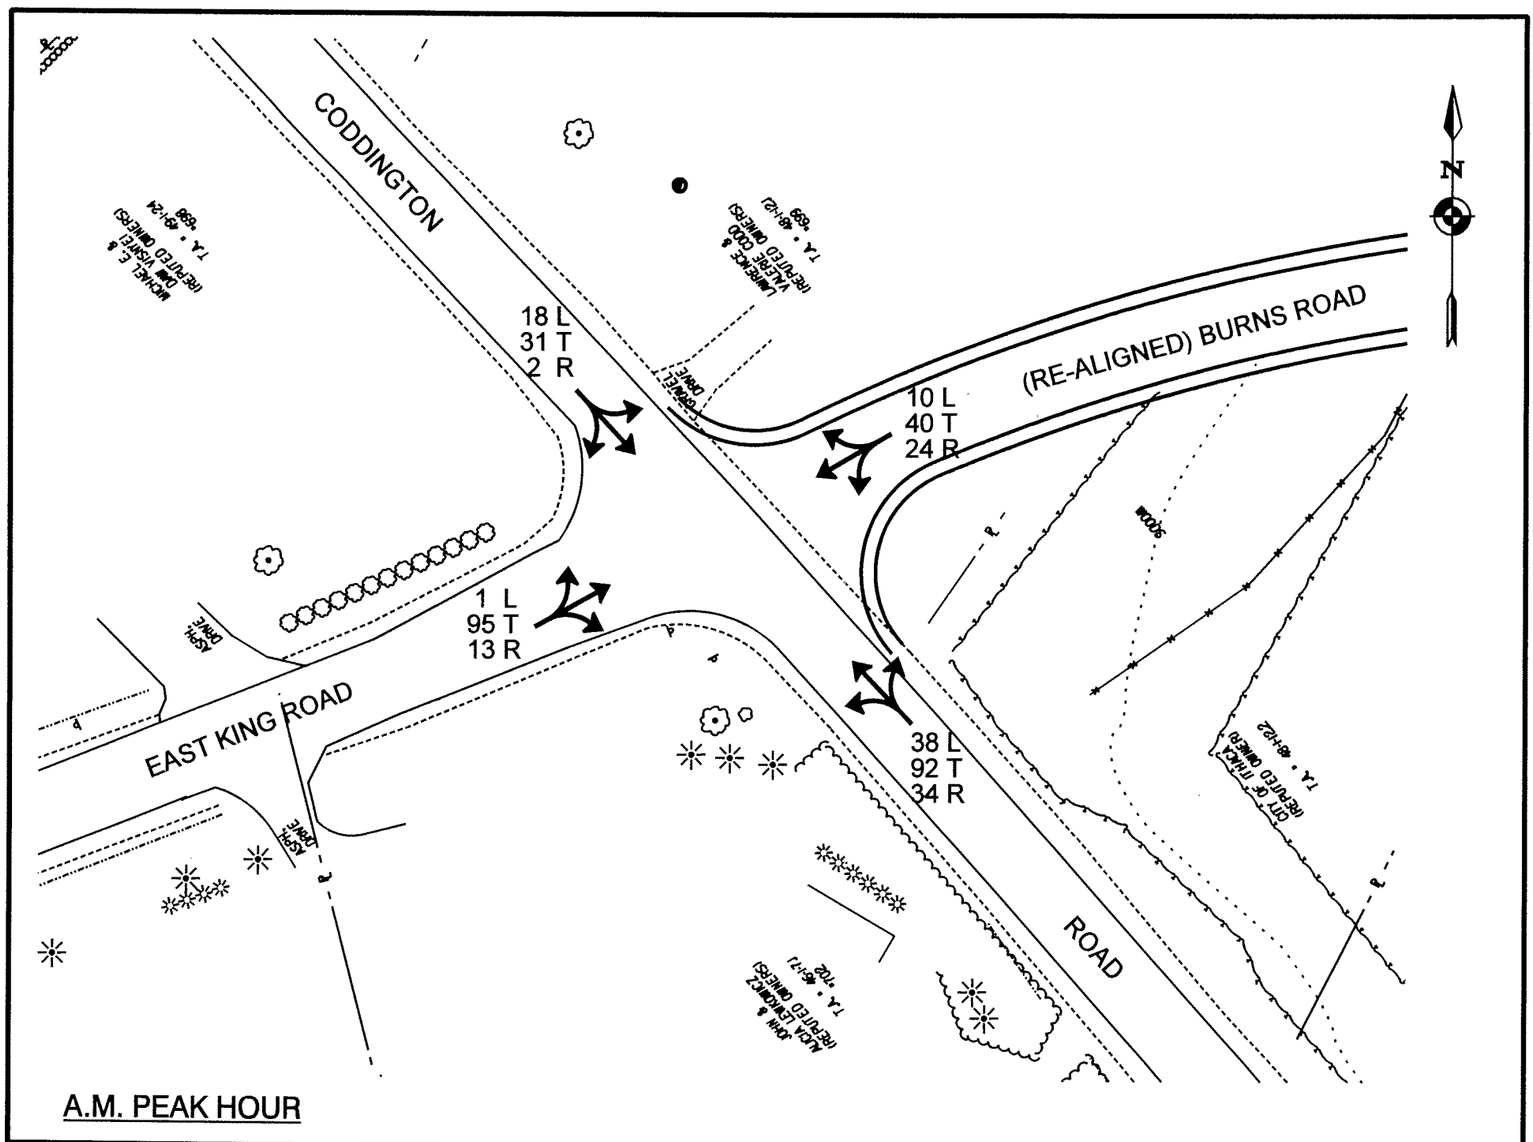

A.M. PEAK HOUR

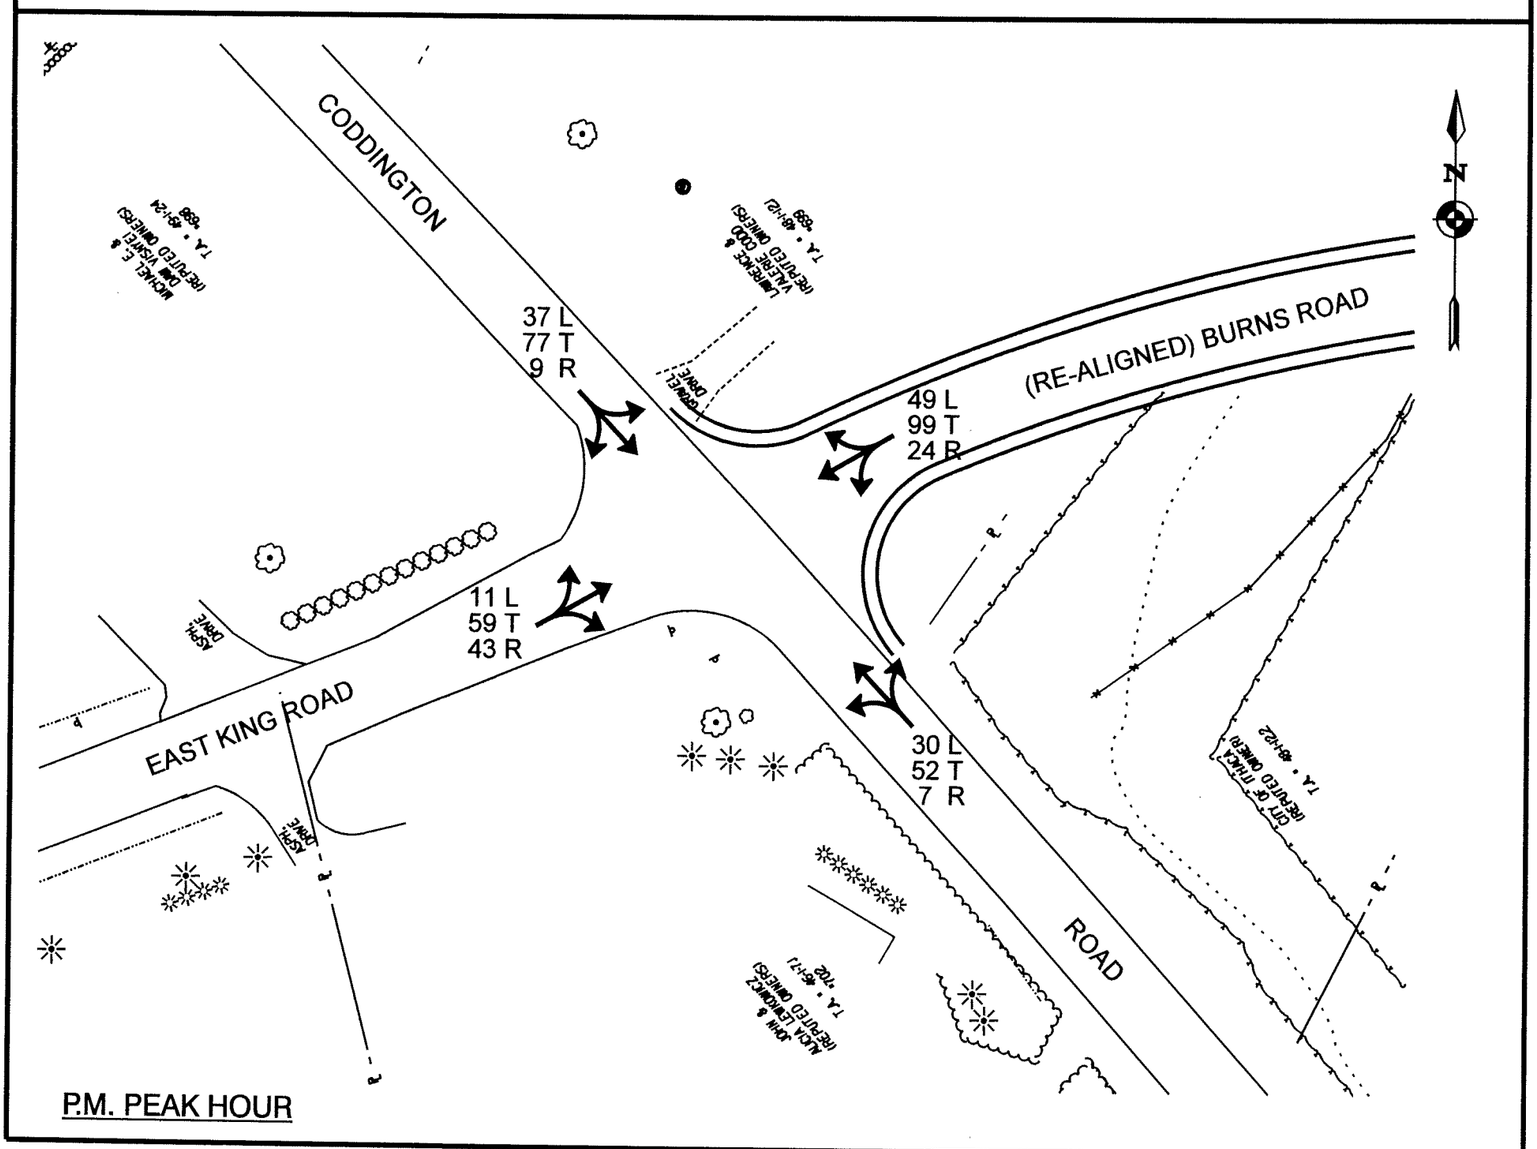

P.M. PEAK HOUR

Dewberry

Dewberry-Goodkind, Inc.
Rochester, New York

DATE	SCALE	TITLE	SHEET NO.
9/1/05	1 : 500	PROPOSED VEHICLE MOVEMENTS PROPOSED TEE AT BURNS RD. & E. KING RD. - ALTERNATE #1	INT-4
PROJ. NO. 4024	PROJECT CODDINGTON ROAD RECONSTRUCTION TOWN OF ITHACA, TOMPKINS CO., NY		

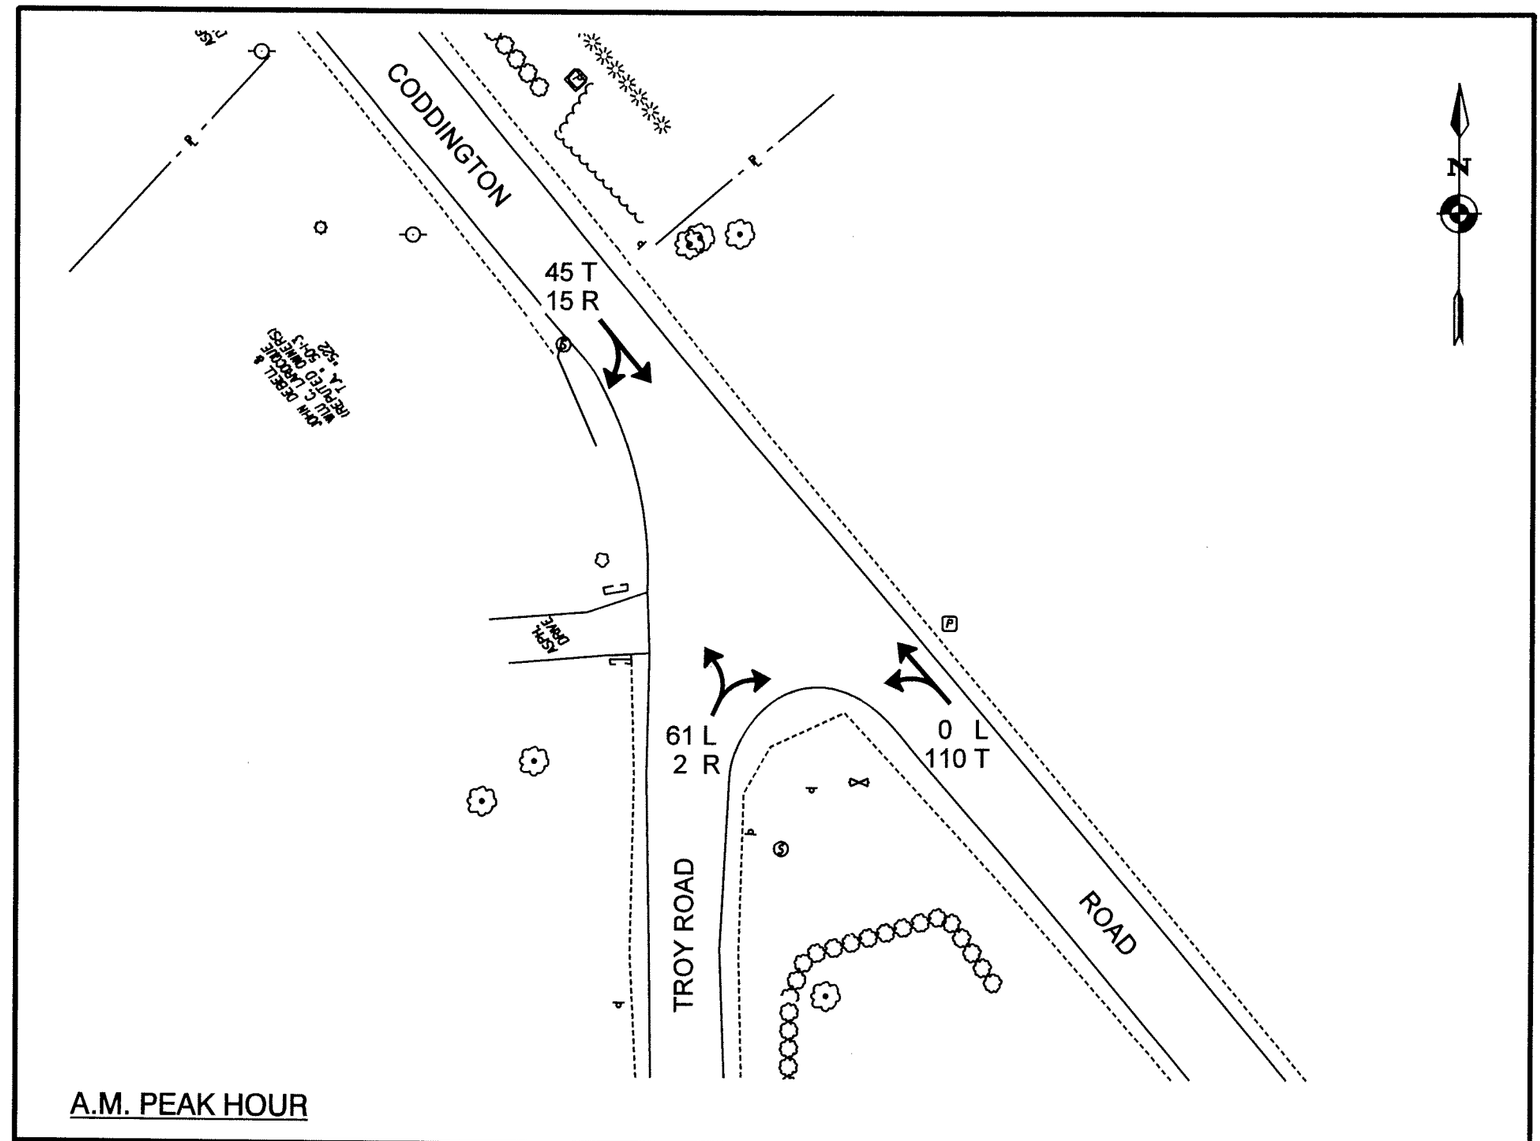

A.M. PEAK HOUR

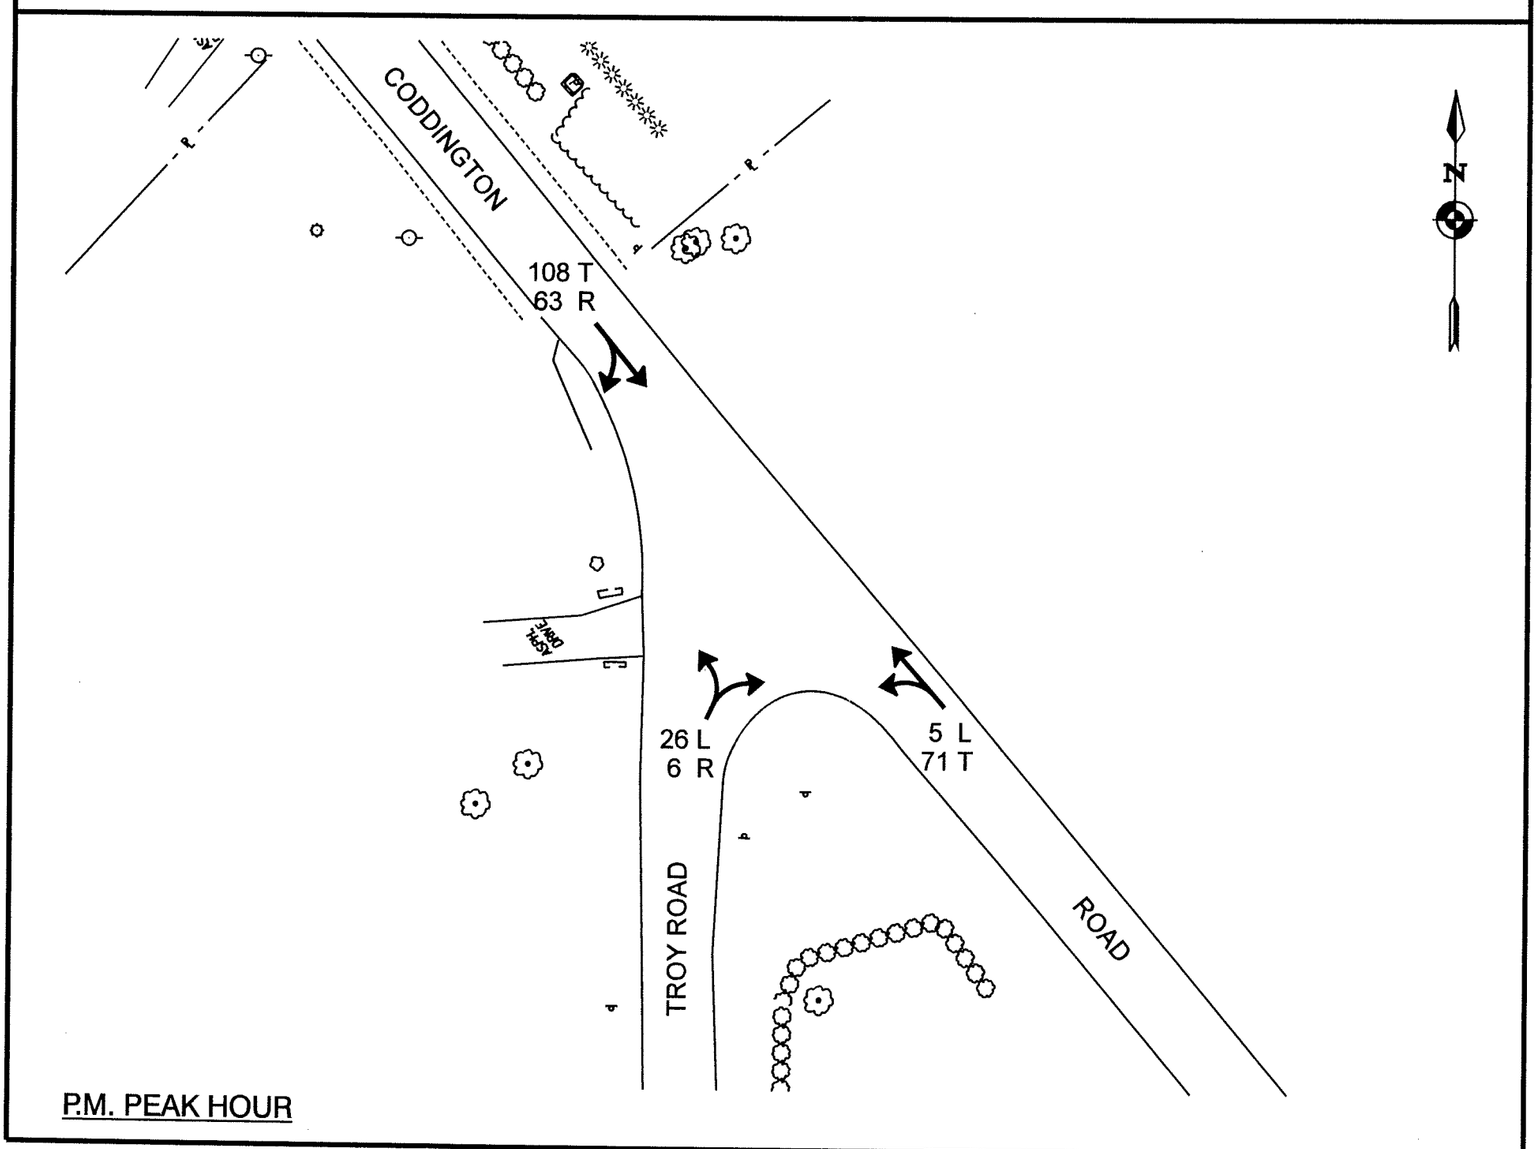

P.M. PEAK HOUR

Dewberry Dewberry-Goodkind, Inc. Rochester, New York	DATE 9/1/05	SCALE 1 : 500	TITLE EXISTING VEHICLE MOVEMENTS TROY ROAD INTERSECTION	SHEET NO.
	PROJ. NO. 4024	PROJECT CODDINGTON ROAD RECONSTRUCTION TOWN OF ITHACA, TOMPKINS CO., NY		INT-5A

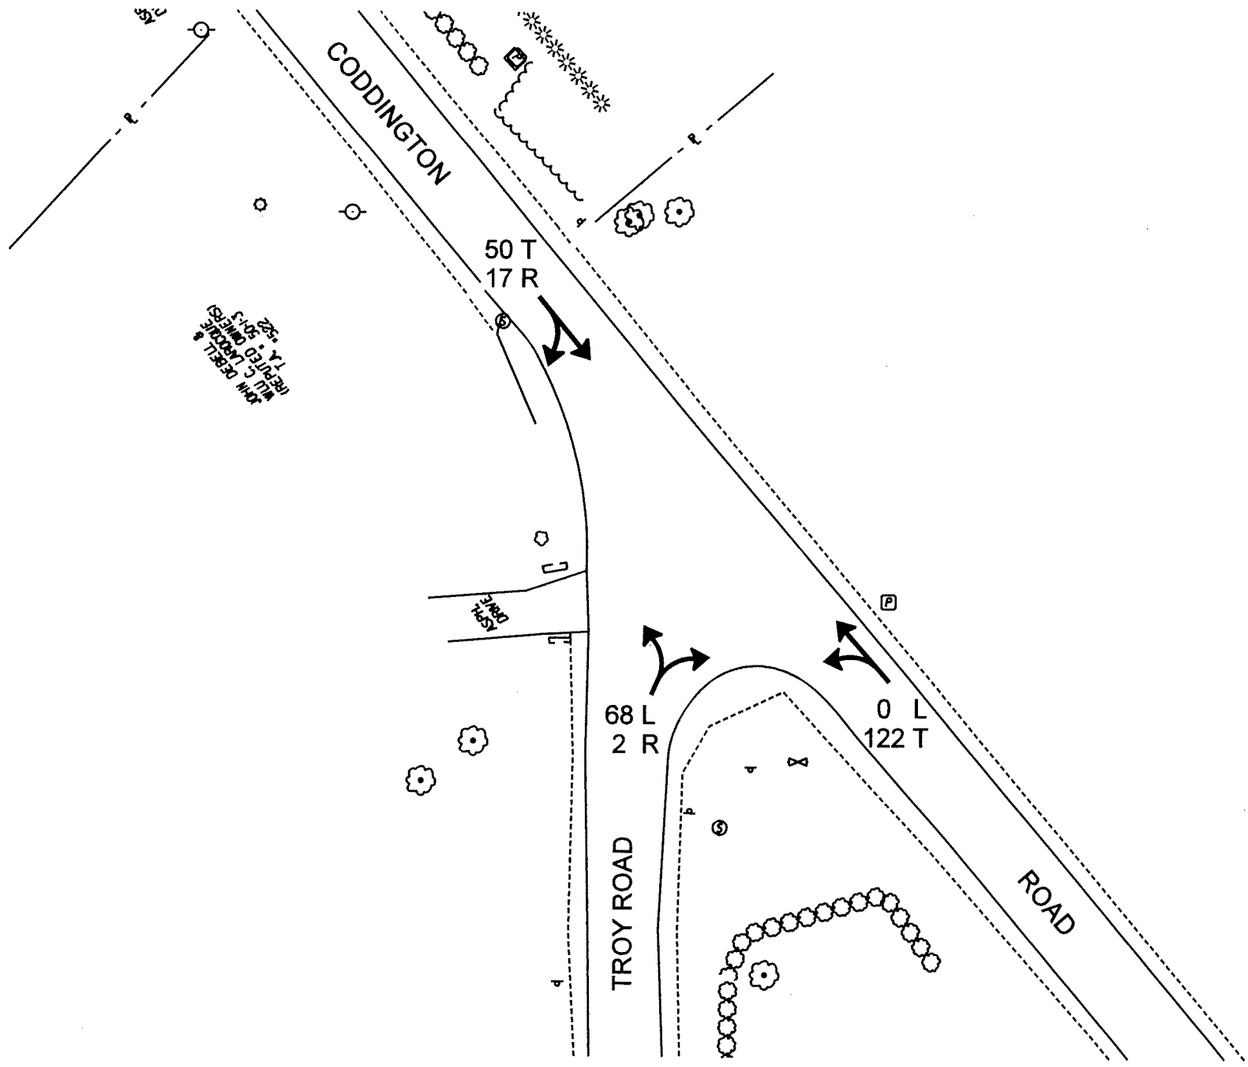

A.M. PEAK HOUR

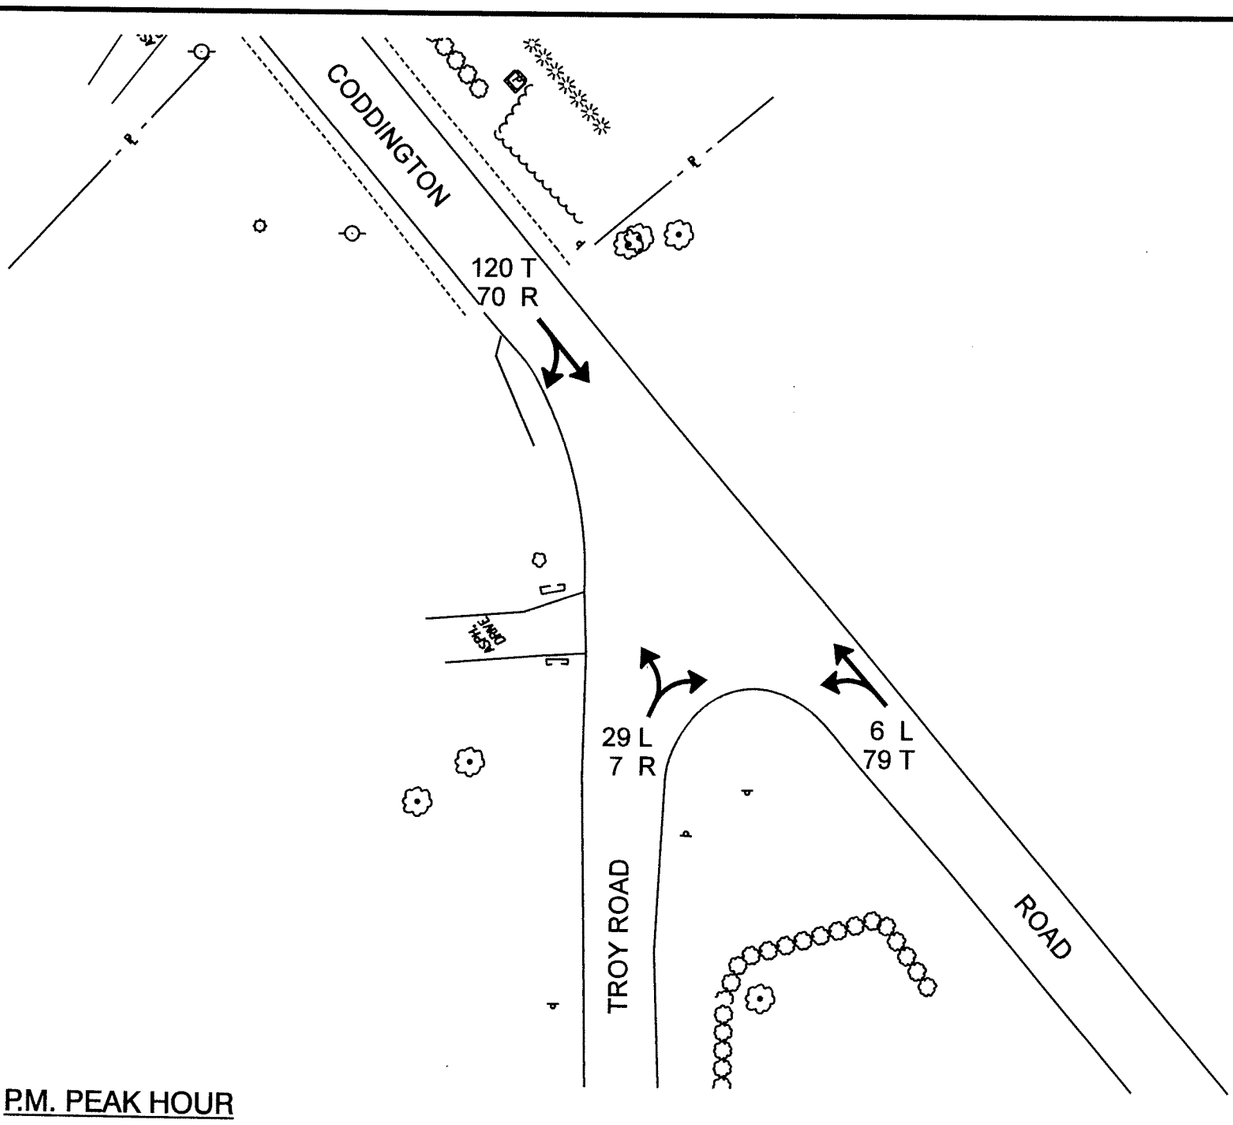

P.M. PEAK HOUR

Dewberry

Dewberry-Goodkind, Inc.
Rochester, New York

DATE	SCALE	TITLE	SHEET NO.
9/1/05	1 : 500	ETC+20 VEHICLE MOVEMENTS TROY ROAD INTERSECTION	INT-5B
PROJ. NO. 4024	PROJECT CODDINGTON ROAD RECONSTRUCTION TOWN OF ITHACA, TOMPKINS CO., NY		

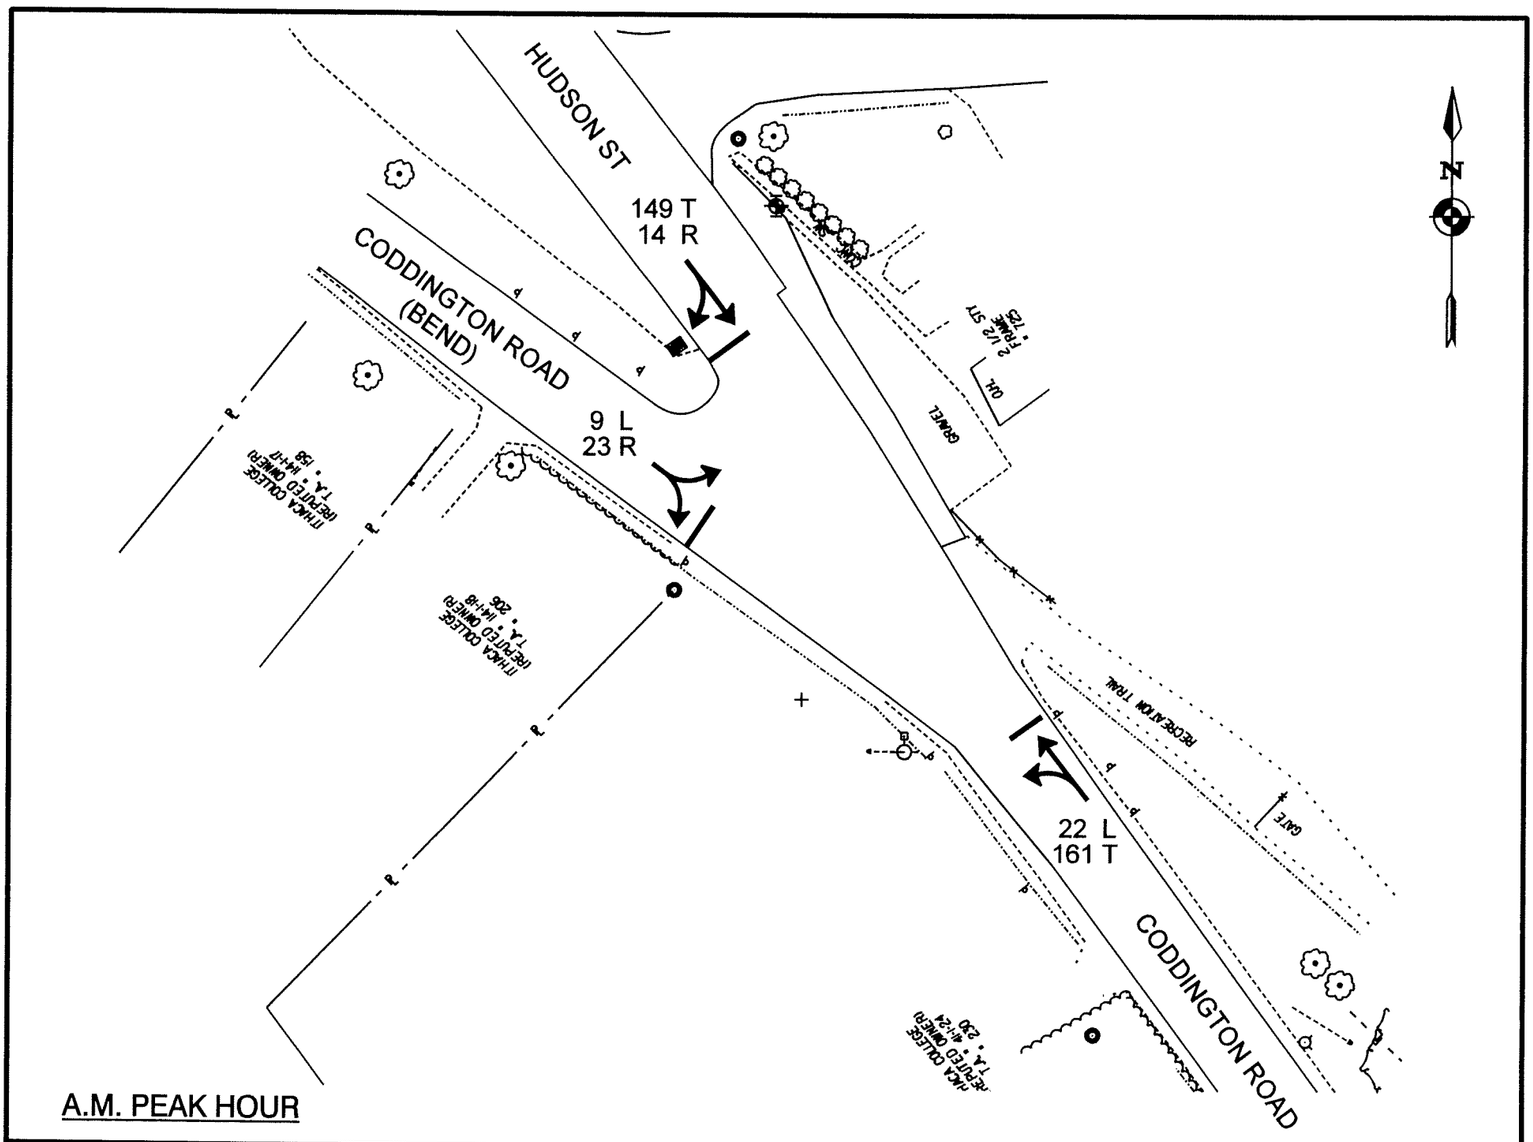

A.M. PEAK HOUR

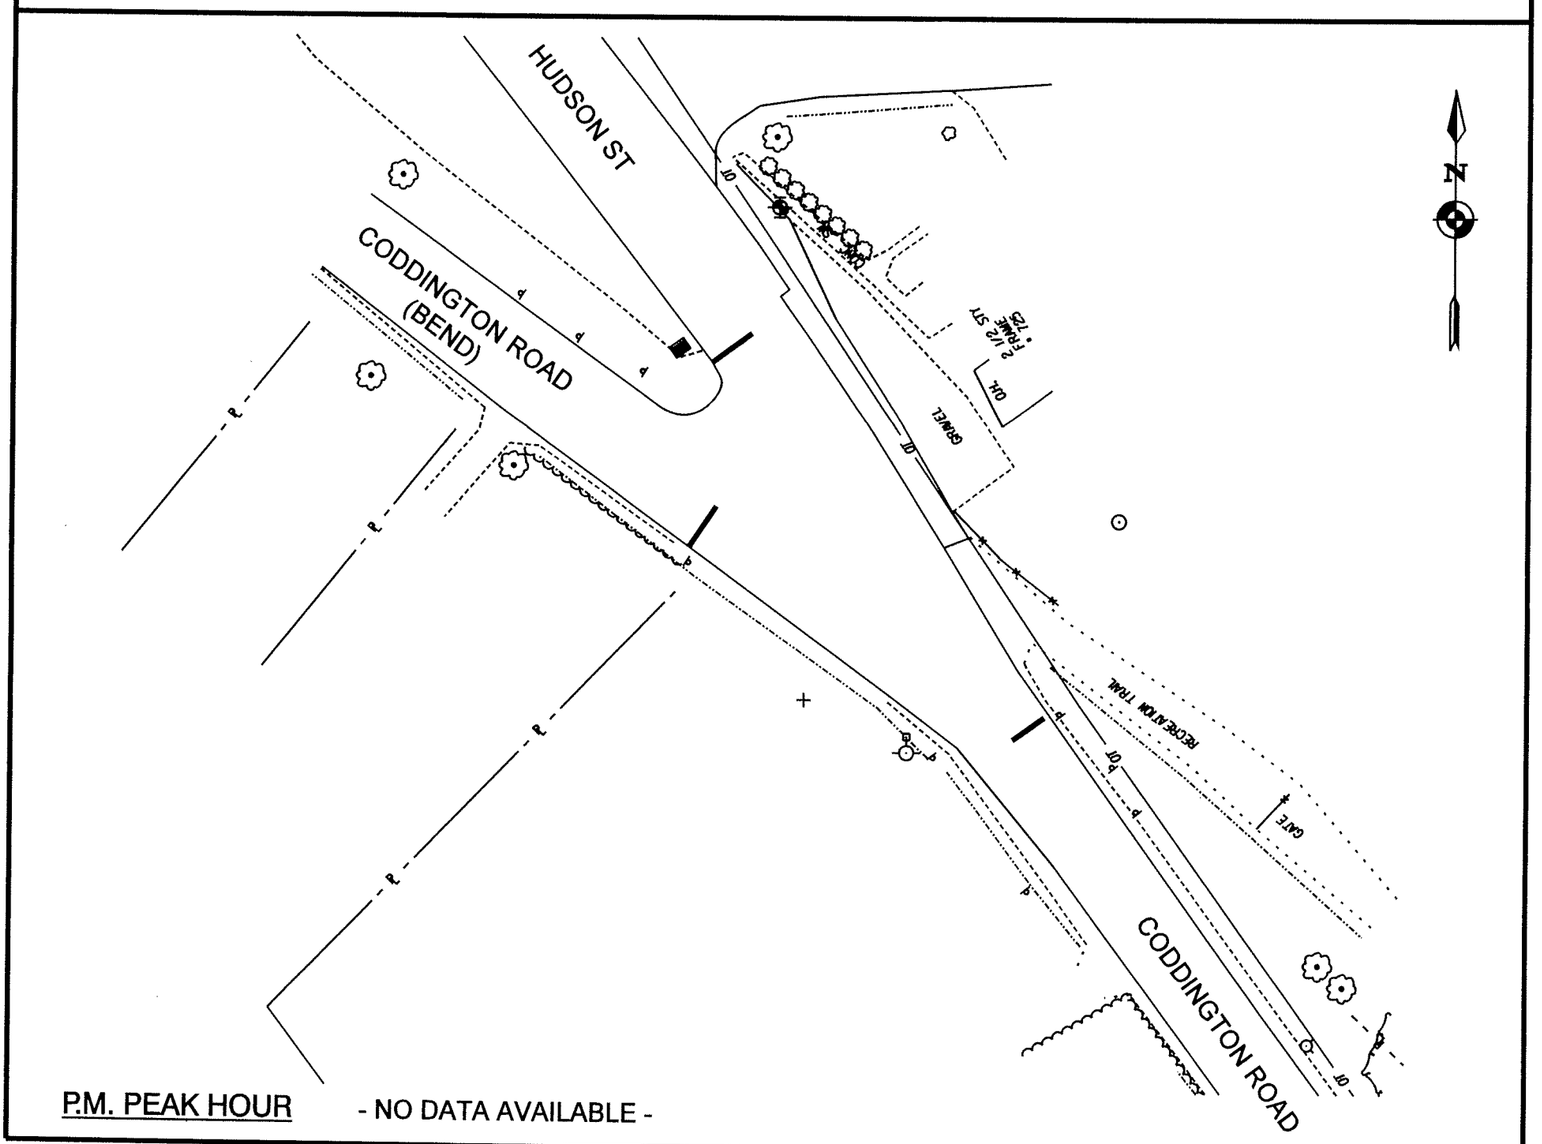

P.M. PEAK HOUR - NO DATA AVAILABLE -

Dewberry Dewberry-Goodkind, Inc. Rochester, New York	DATE 9/1/05	SCALE 1 : 500	TITLE EXISTING VEHICLE MOVEMENTS HUDSON STREET INTERSECTION (CODDINGTON ROAD BEND)	SHEET NO.
	PROJ. NO. 4024	PROJECT CODDINGTON ROAD RECONSTRUCTION TOWN OF ITHACA, TOMPKINS CO., NY		INT-6A

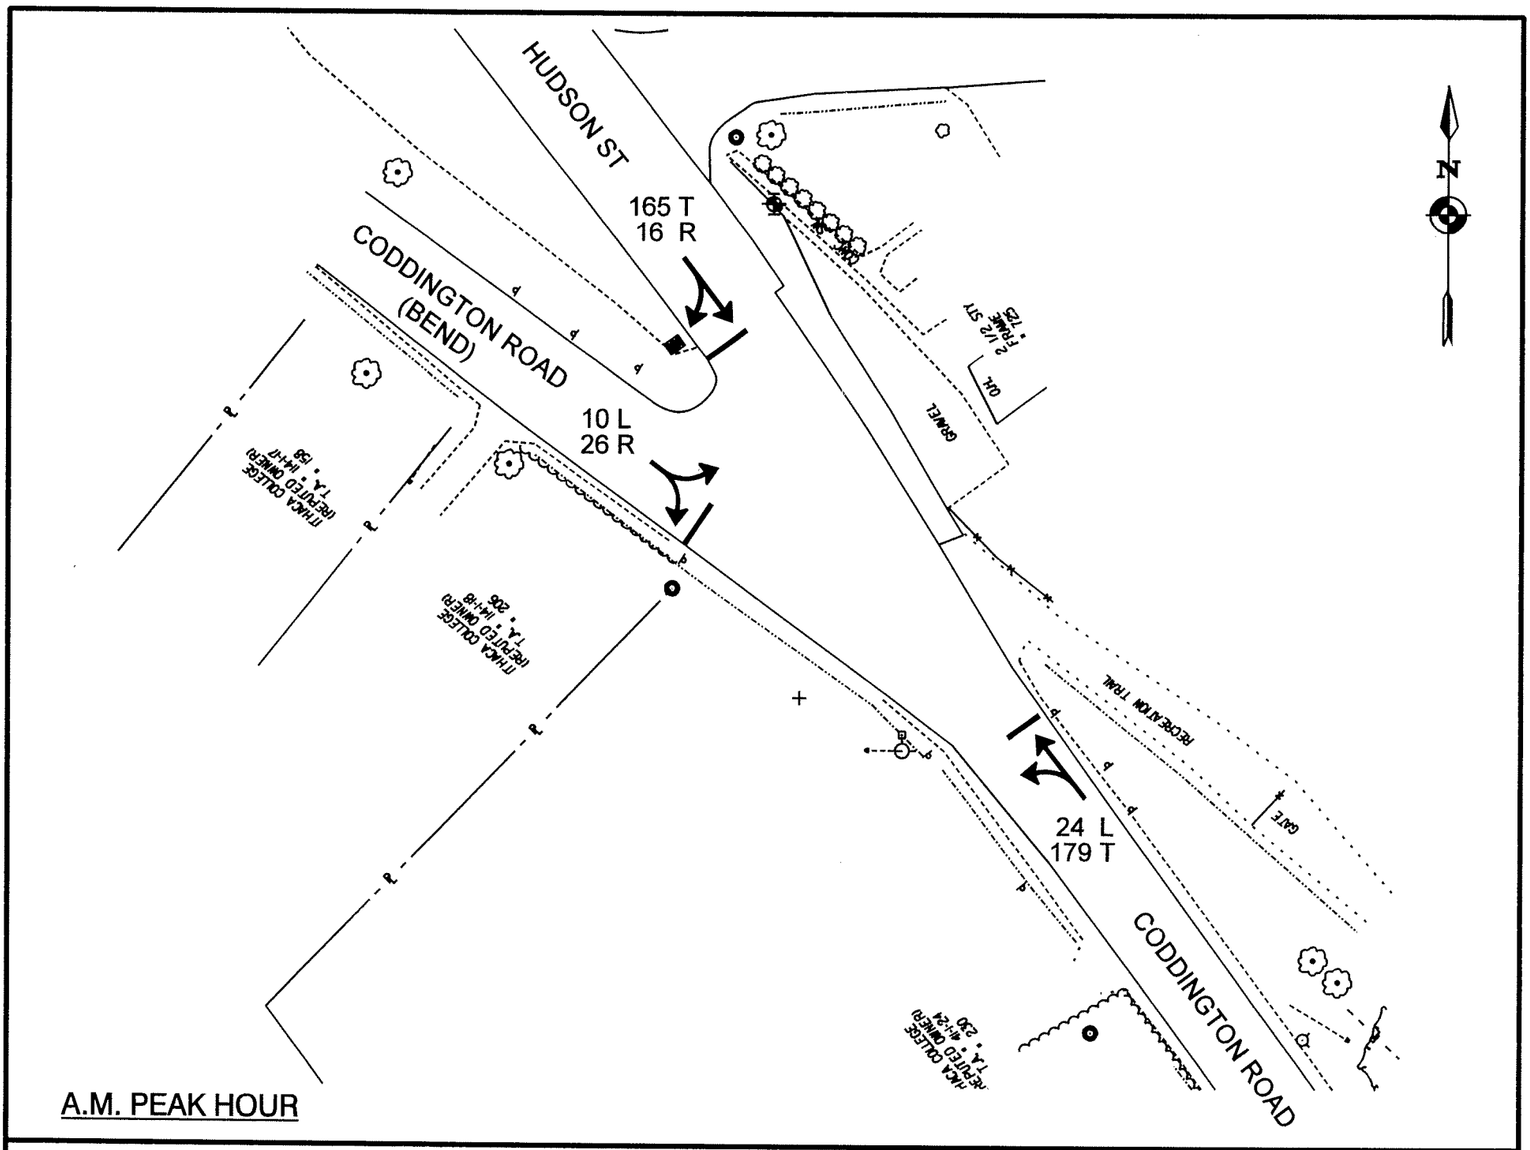

A.M. PEAK HOUR

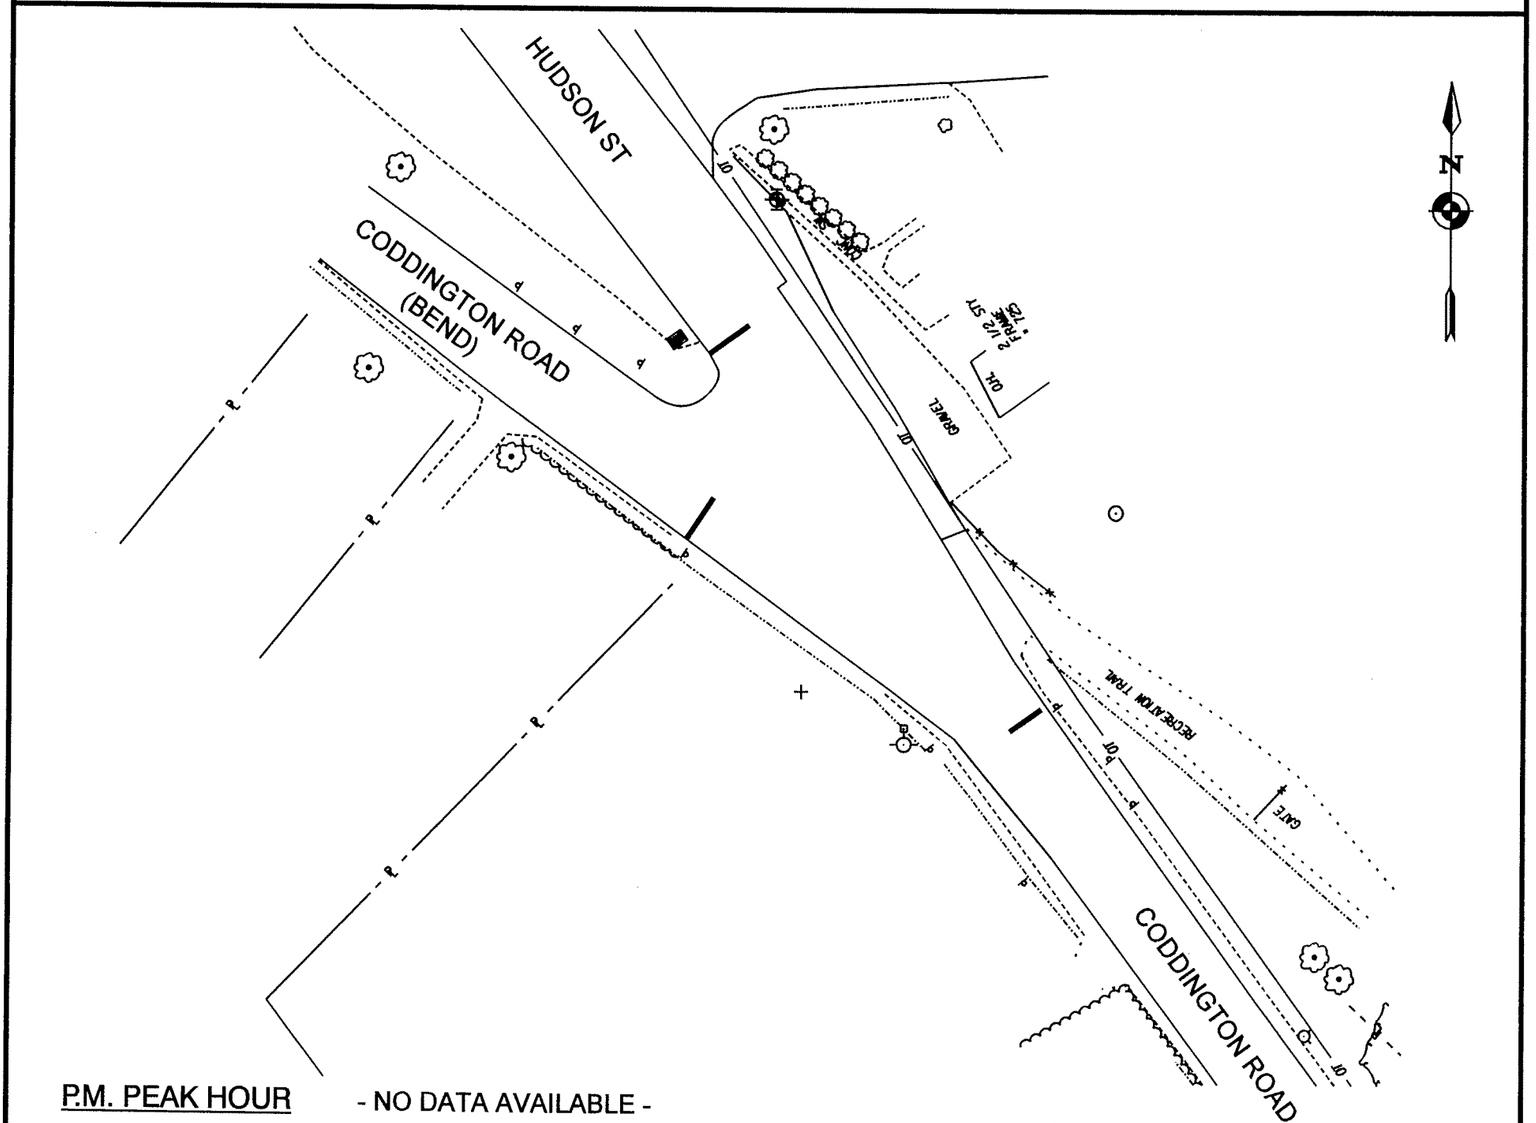

P.M. PEAK HOUR - NO DATA AVAILABLE -

Dewberry Dewberry-Goodkind, Inc. Rochester, New York	DATE 9/1/05	SCALE 1 : 500	TITLE ETC+20 VEHICLE MOVEMENTS HUDSON STREET INTERSECTION (CODDINGTON ROAD BEND)	SHEET NO.
	PROJ. NO. 4024	PROJECT - NO ALIGNMENT REVISIONS - CODDINGTON ROAD RECONSTRUCTION TOWN OF ITHACA, TOMPKINS CO., NY		INT-6B

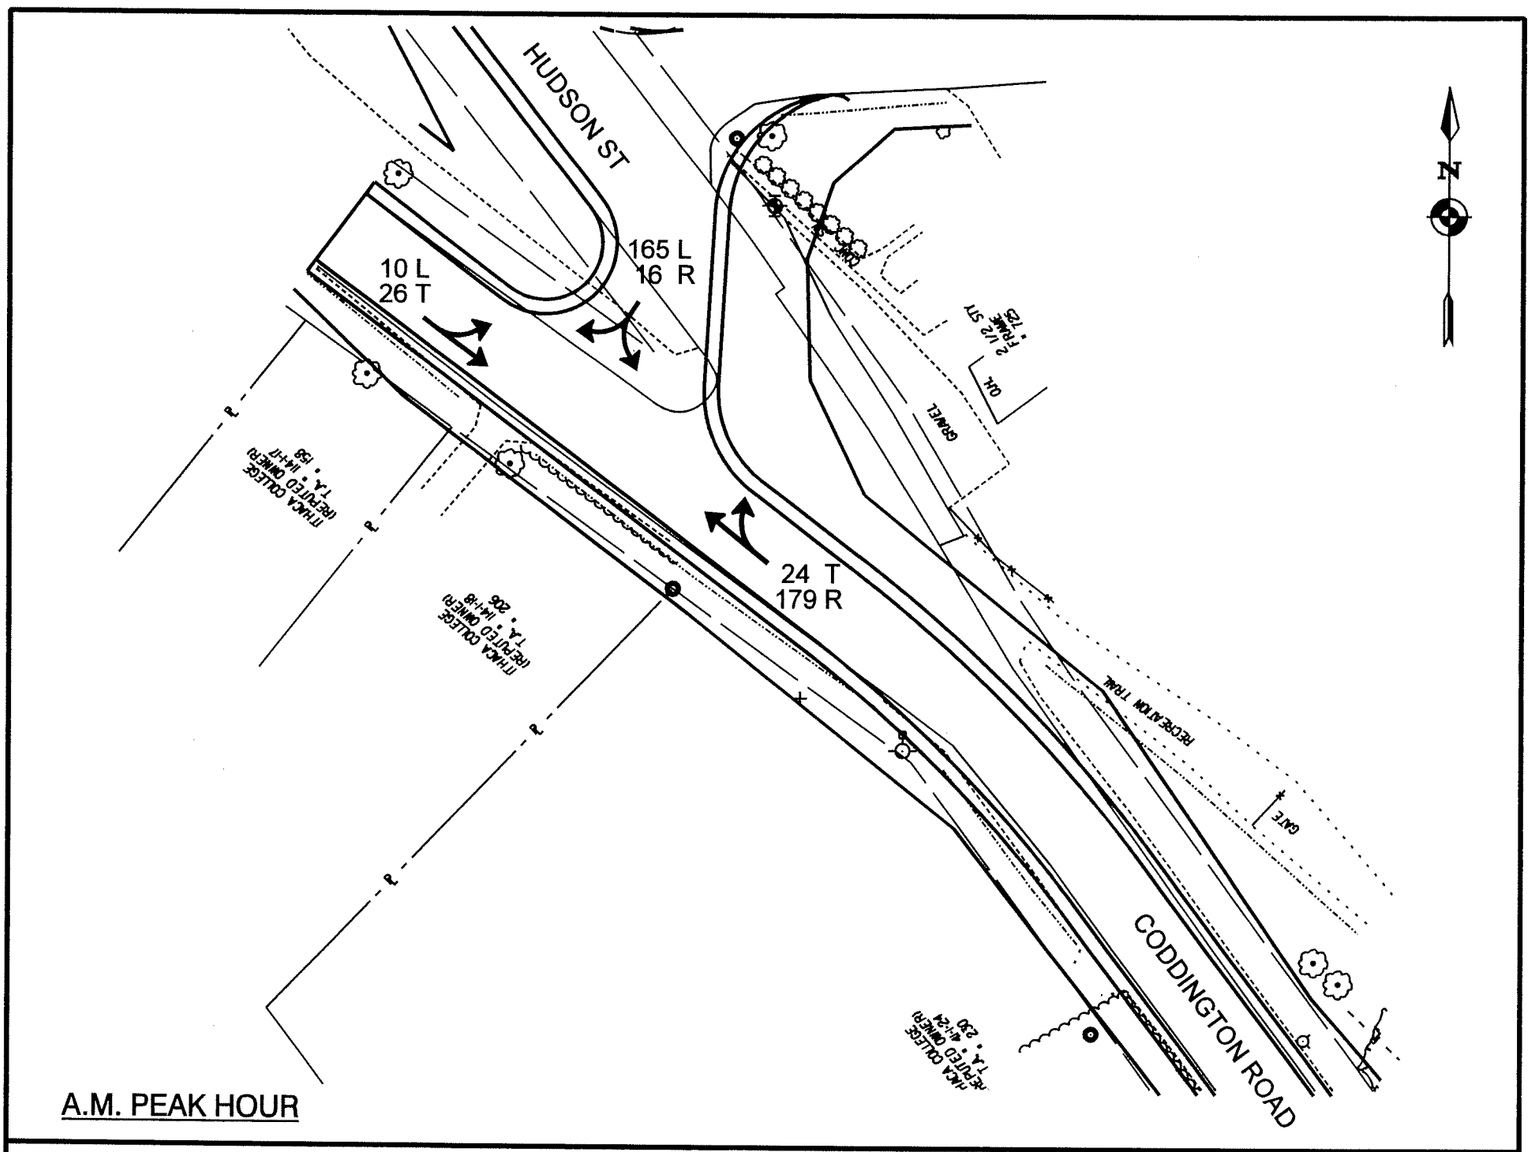

A.M. PEAK HOUR

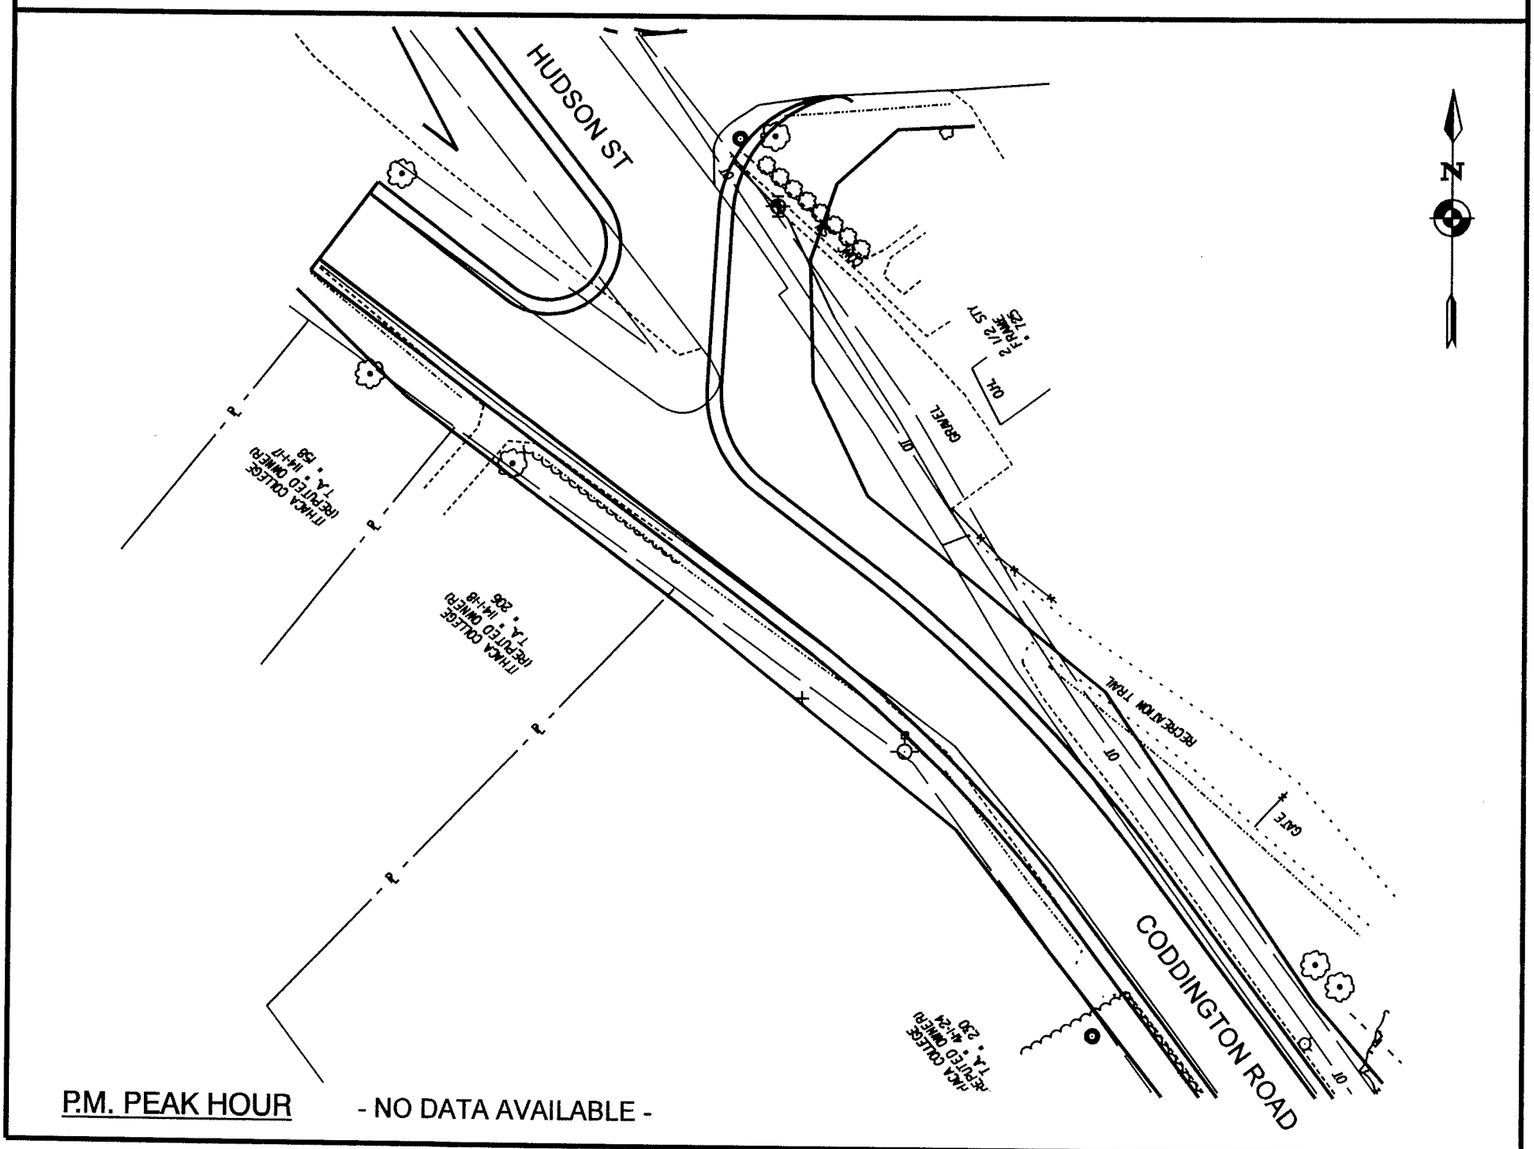

P.M. PEAK HOUR - NO DATA AVAILABLE -

Dewberry	DATE 9/1/05	SCALE 1 : 500	TITLE ETC+20 VEHICLE MOVEMENTS HUDSON STREET INTERSECTION (CODDINGTON ROAD BEND)	SHEET NO.
Dewberry-Goodkind, Inc. Rochester, New York	PROJ. NO. 4024	PROJECT - HUDSON RE-ALIGNMENT - CODDINGTON ROAD RECONSTRUCTION TOWN OF ITHACA, TOMPKINS CO., NY		INT-6C

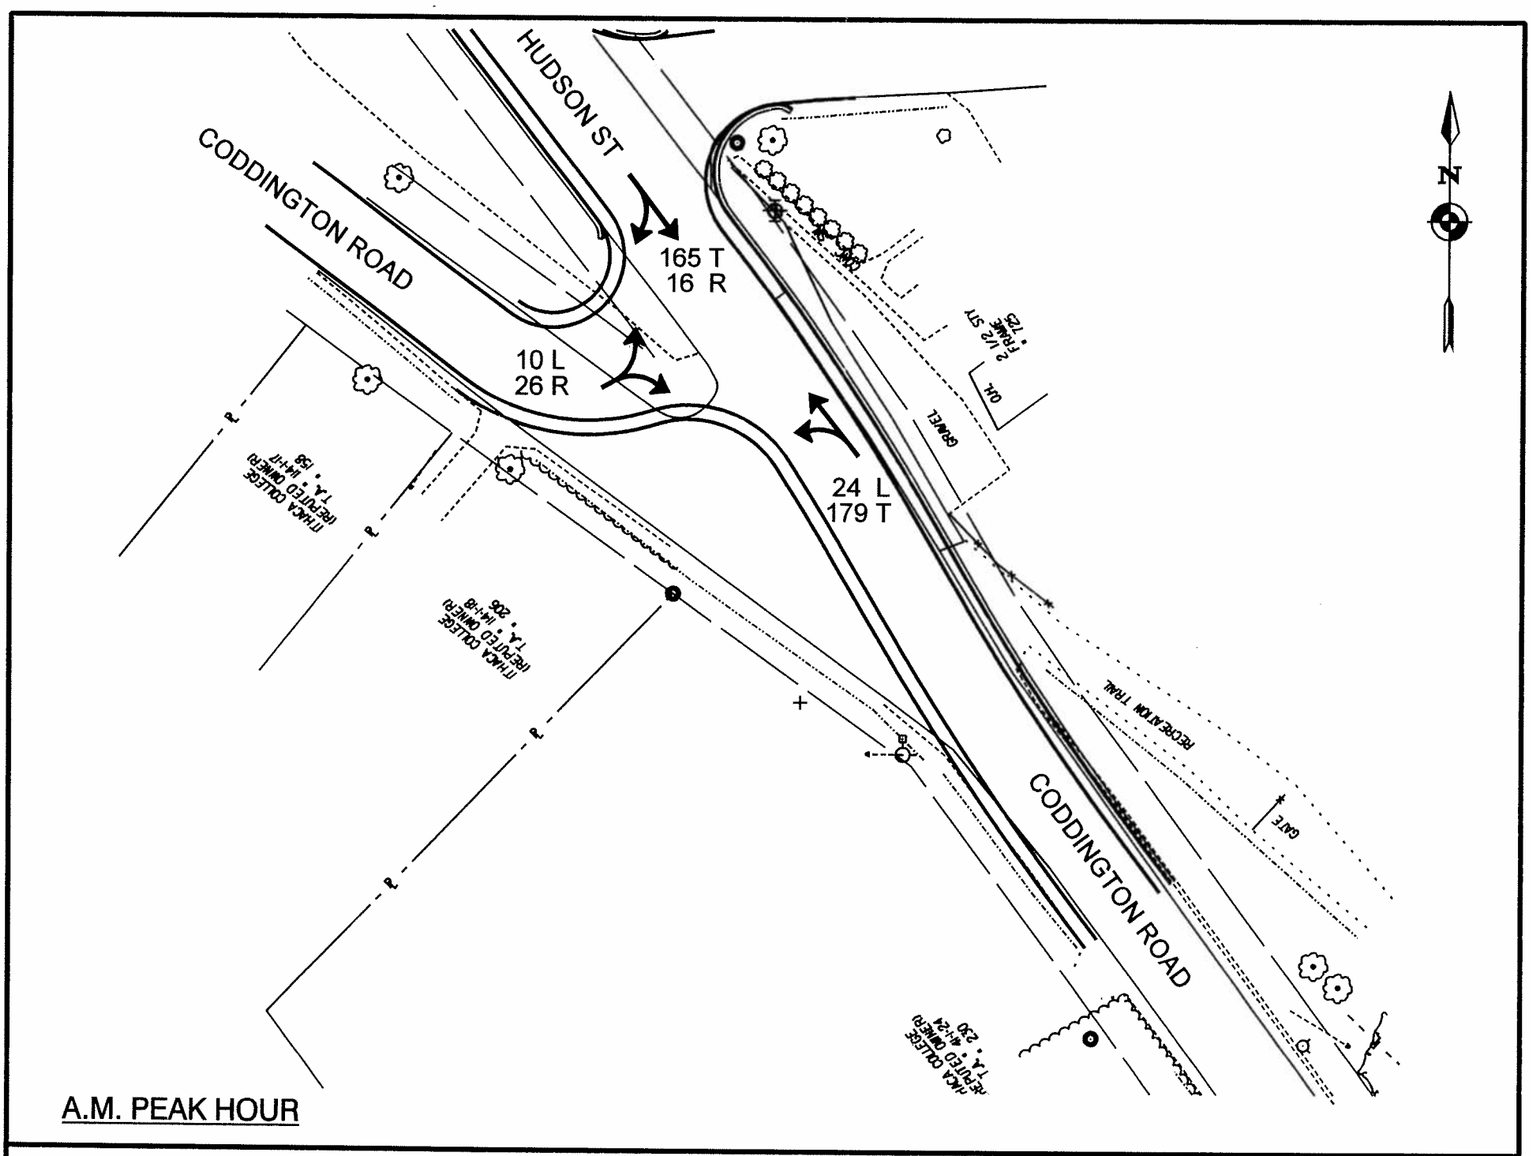

A.M. PEAK HOUR

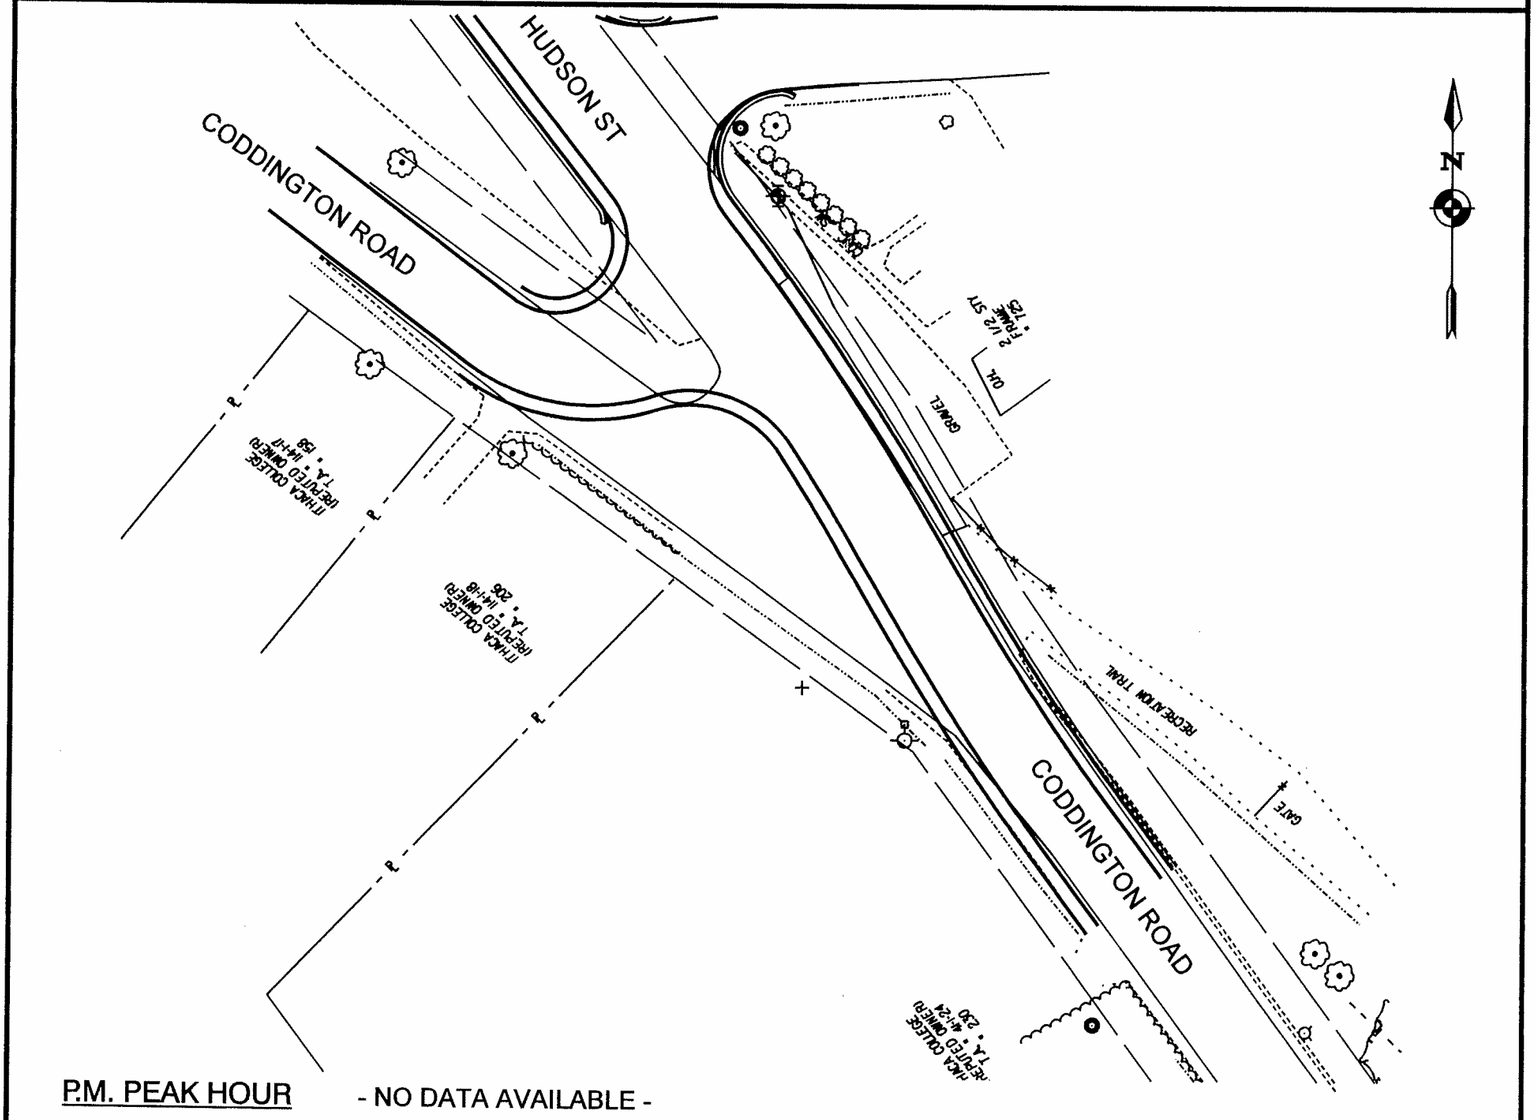

P.M. PEAK HOUR - NO DATA AVAILABLE -

Dewberry

Dewberry-Goodkind, Inc.
Rochester, New York

DATE	SCALE	TITLE	SHEET NO.
9/1/05	1 : 500	ETC+20 VEHICLE MOVEMENTS HUDSON STREET INTERSECTION (CODDINGTON ROAD BEND)	INT-6D
PROJ. NO. 4024	PROJECT - CODDINGTON RE-ALIGNMENT - CODDINGTON ROAD RECONSTRUCTION TOWN OF ITHACA, TOMPKINS CO., NY		